



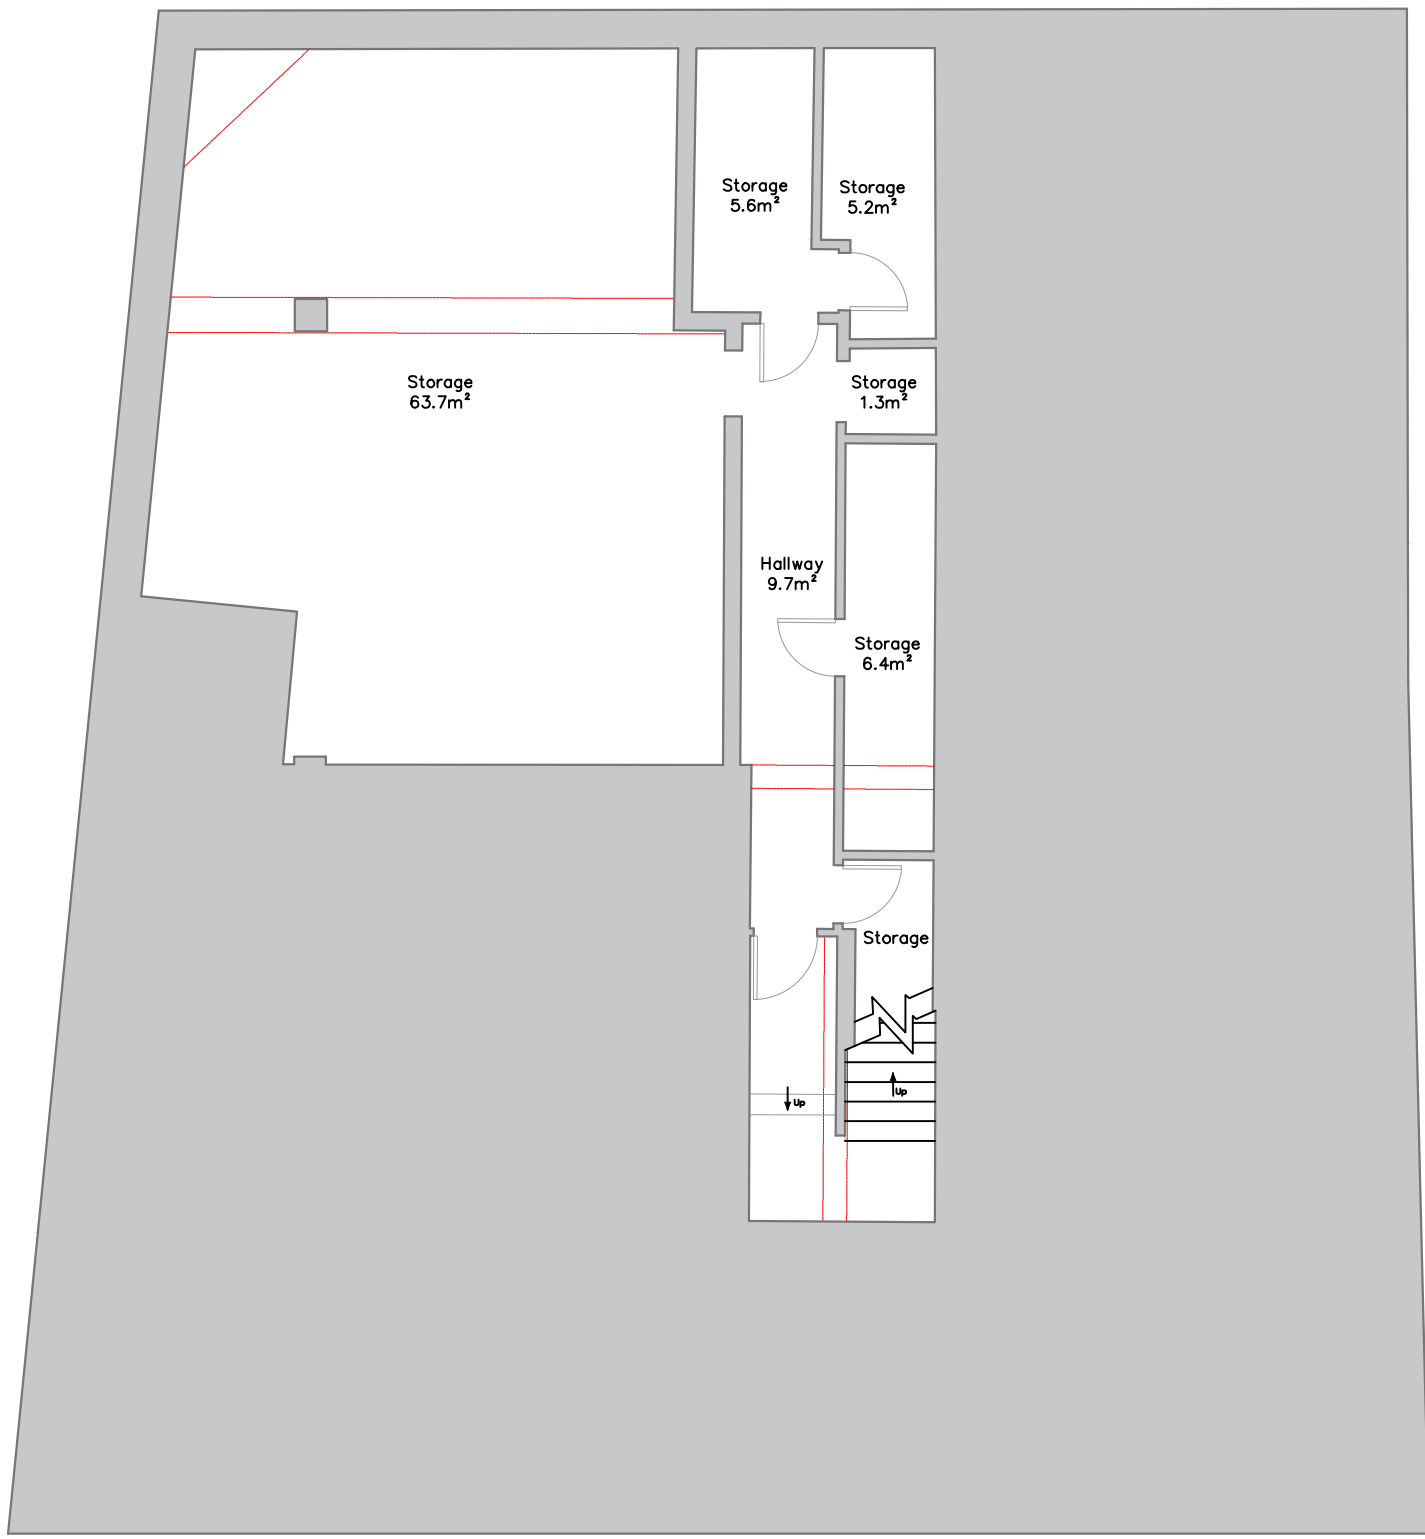

01 Existing Basement Floor Plan
1:100 @ A1

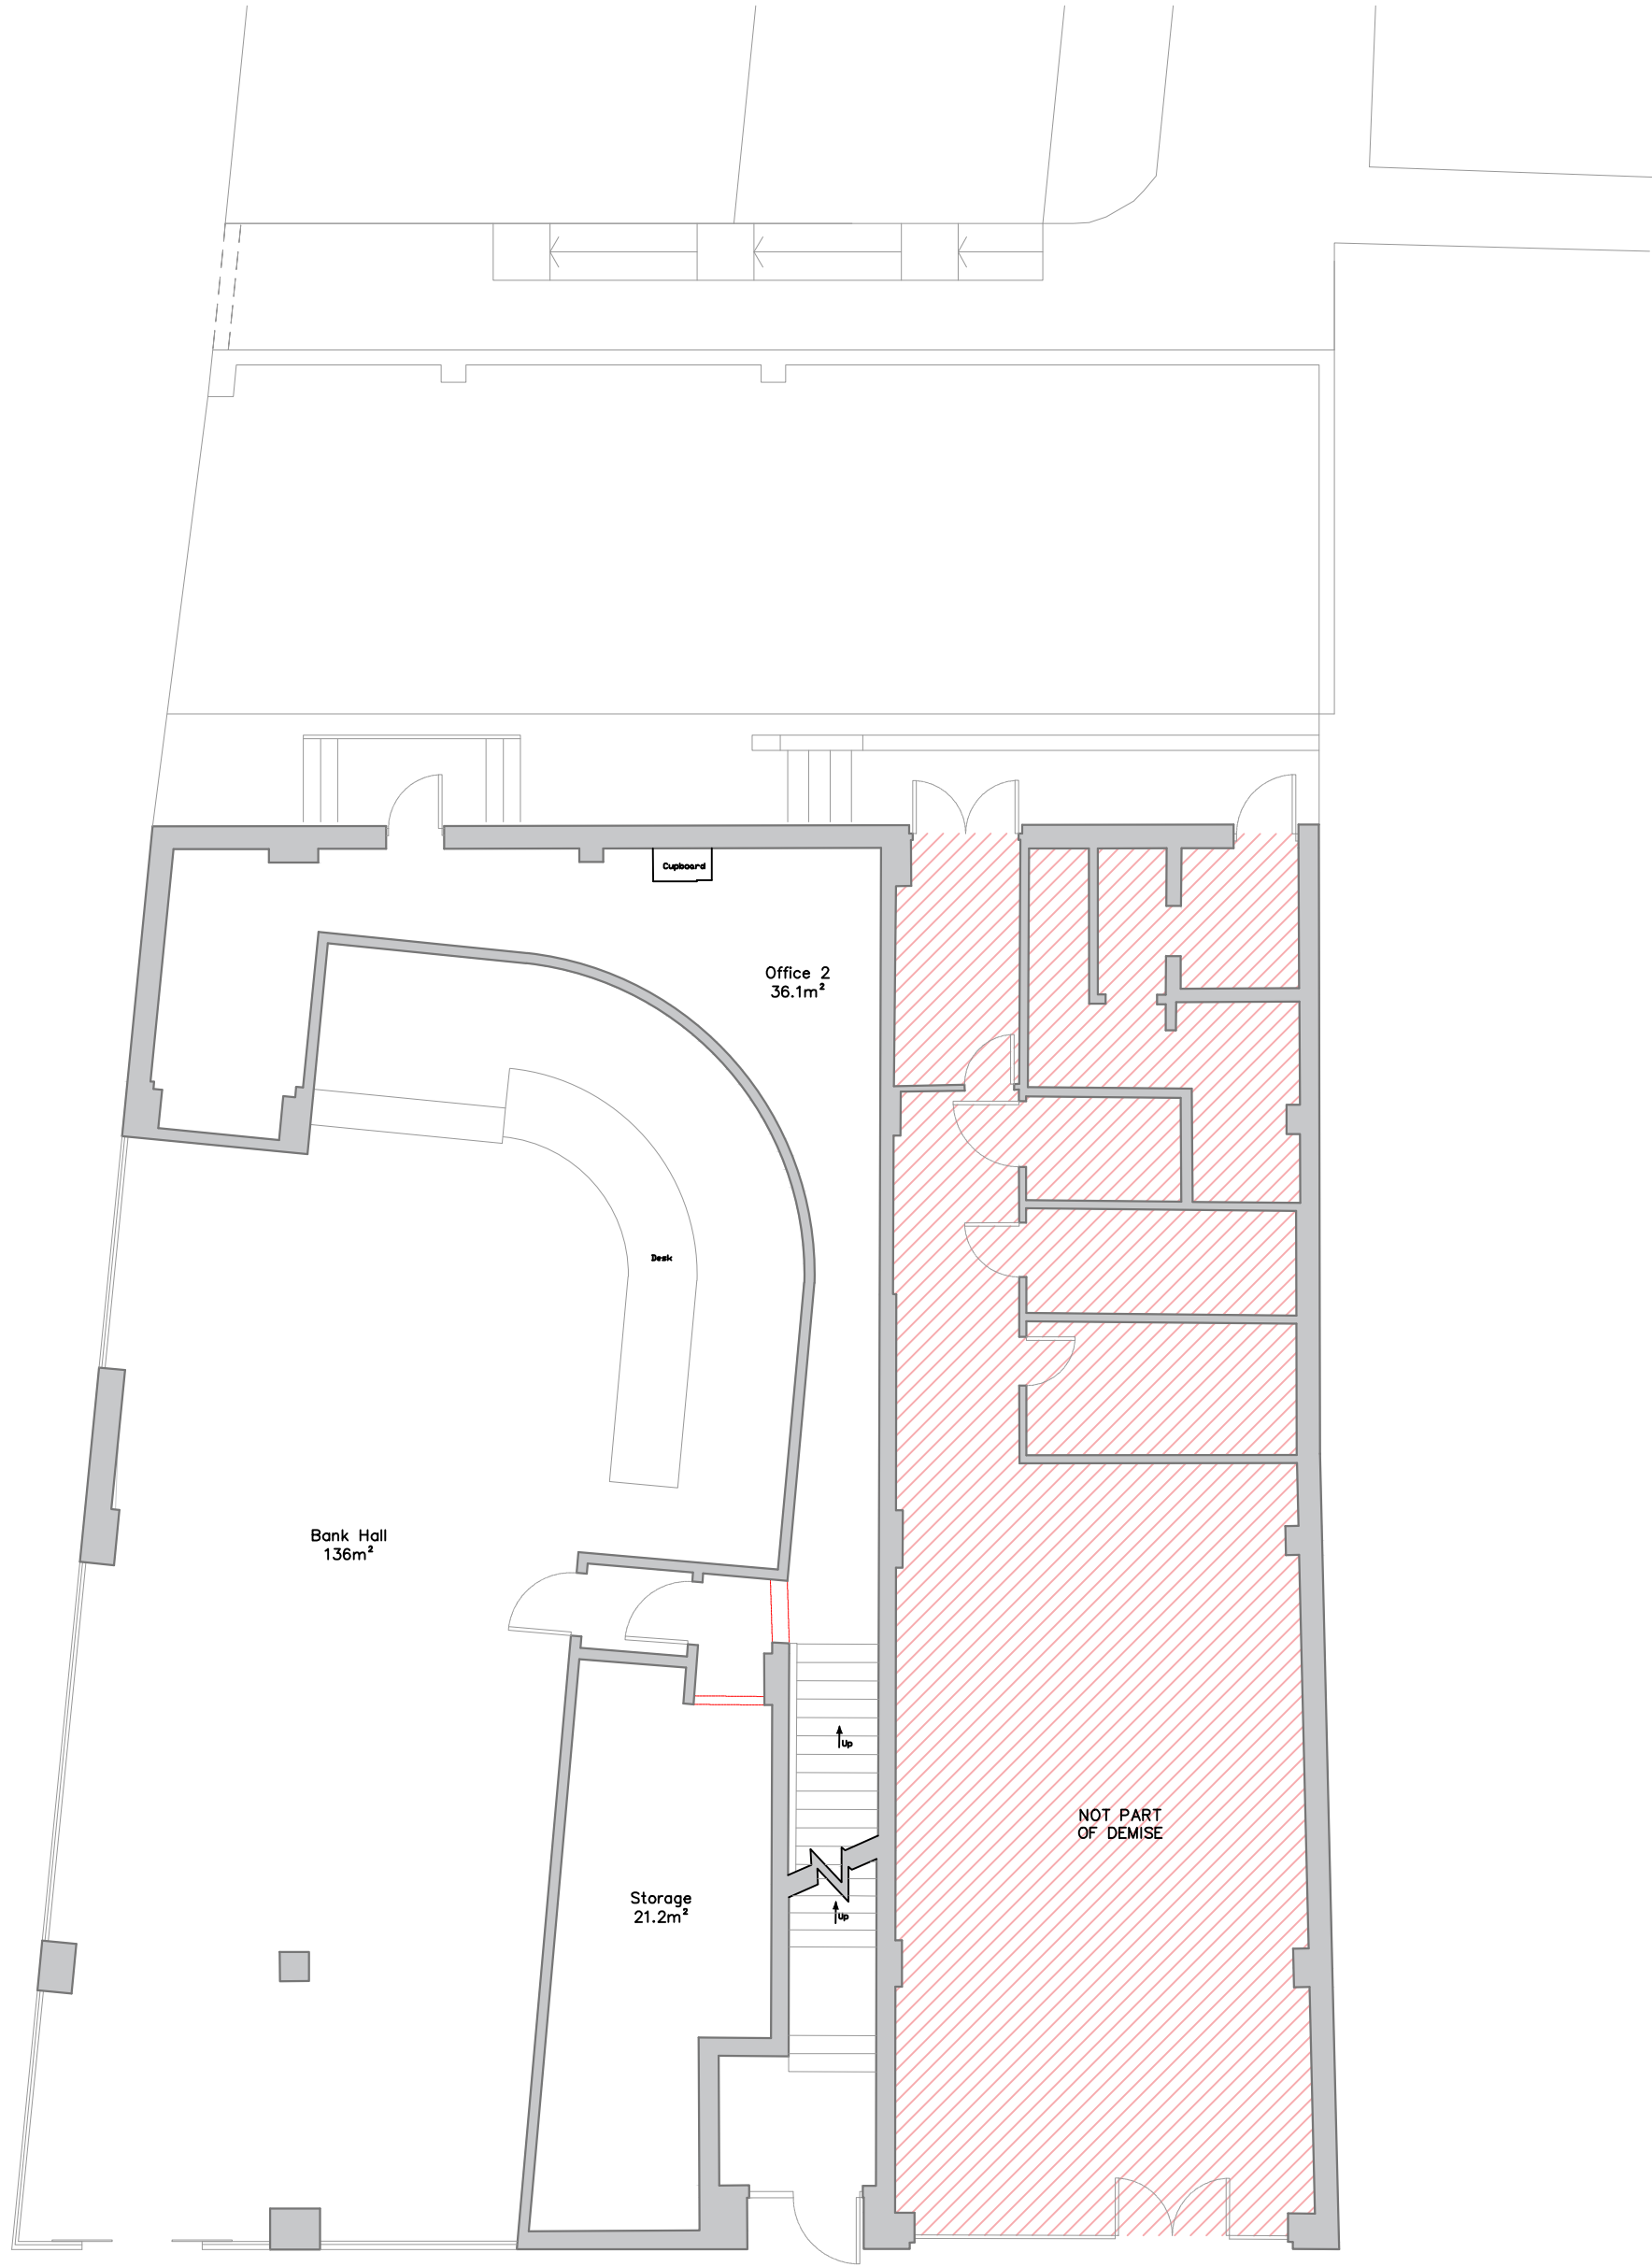

02 Existing Ground Floor Plan
1:100 @ A1

Key Plan:

Scale: 1:100 @A3

Key:

General Notes:

Proposed Notes:

A March 2024

PLANNING ISSUE

Project Number:	24001
Date:	March 2024
Scale:	1:100 @ A1
Project:	263 - 269 High Steet, Chatham
Drawing Title:	Existing Floor Plans
Drawing Title:	24001-P1100-A
Drawn: IB	Rev: A

VIRYA CAPITAL

22 Goodge Place W1T 4SL

www.viryacapital.co.uk

Copyright Virya Capital Limited.
No implied license exists. This drawing should not be used to calculate areas for the purpose of valuation. All dimensions to be checked on site by the contractor and such dimensions to be their responsibility. Do not scale drawings. All work must comply with relevant British Standards and Building Regulations requirements. Drawing errors and omissions to be reported to the designer.