
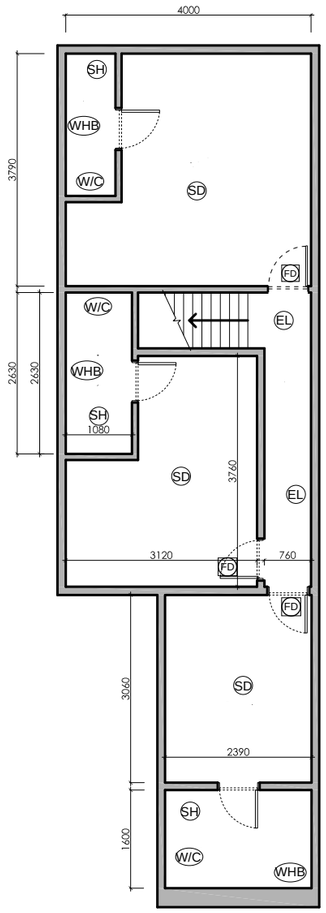


FIRST FLOOR PLAN

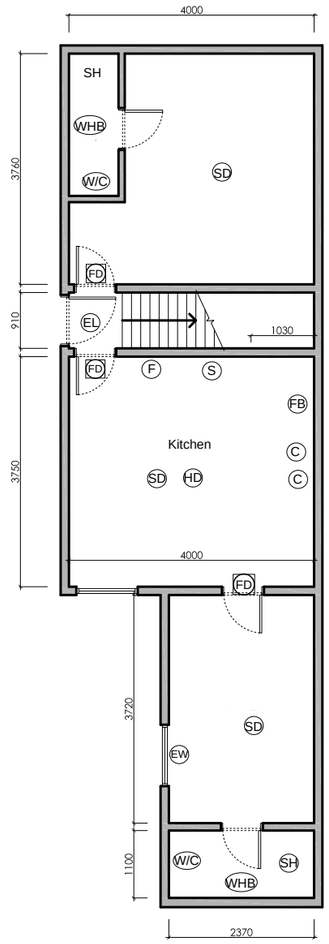

GROUND FLOOR PLAN

W/C

GRAPHIC SCALE 1:100M

0 5M

CONTRACTOR MUST VERIFY ALL DIMENSIONS AND SITE CONDITIONS AS SHOWN ON THIS DRAWING AND NOTIFY DESIGNER IMMEDIATELY OF ANY OMISSION OR DISCREPANCY.

NOTES:

PROJECT NAME:

DATE: MAR. 06, 2024

SCALE: 1:100 @ A3

DRAWN BY: T. Bingley

PROJECT #: -----

DRAWING NAME: FLOOR PLAN

DRAWING NO.: WD-24603

REV. 00 01 OF 01