
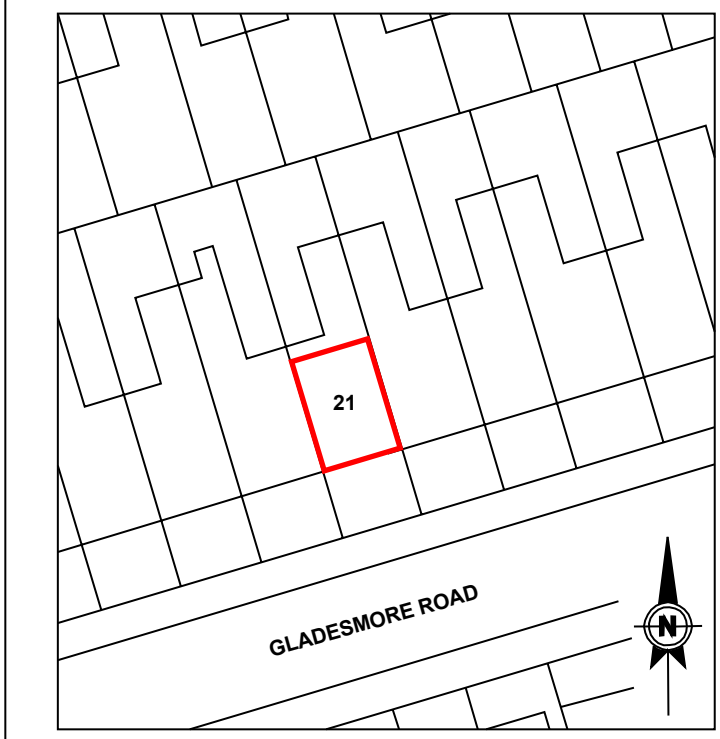



SITE PLAN SCALE 1 : 500

RED OUTLINED AREAS ARE DEMISED TO PROPERTY


GREEN OUTLINED AREAS ARE COMMUNAL

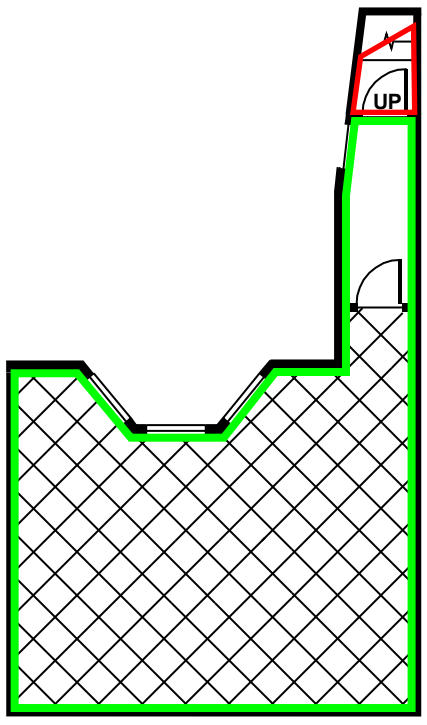

GROUND FLOOR

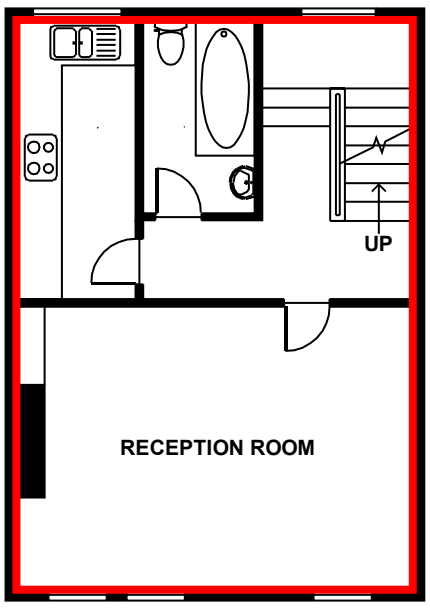

FIRST FLOOR

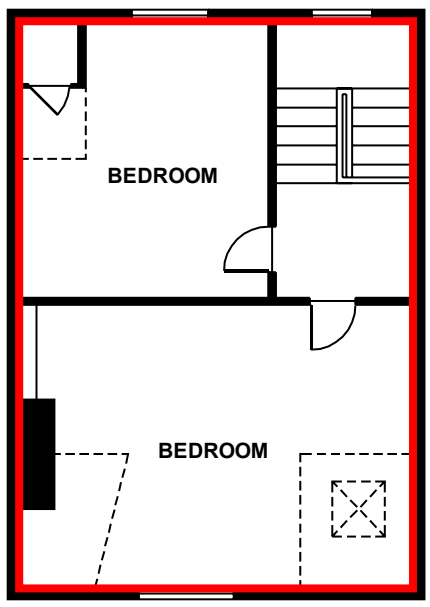

SECOND FLOOR

1 : 100 CM.

1 2 3 4 5

100 200 300 400 500

Scale : For the plan to be in scale, the above scale bar must measure correct. e.g. 5 centimeters when printed.

Photoplan - Property Marketing Specialists
1 St Katharine's Way,
St Katharine's & Wapping,
London E1W 1UN
Telephone 0203 384 7766

project GLADESMORE ROAD, N15 6TA

drawing title LP - 21B GLADESMORE ROAD, N15 6TA

scale 1 : 100 AT A3

date

Copyright photoplan.co.uk

revision 82