

Revision	Date
-	-

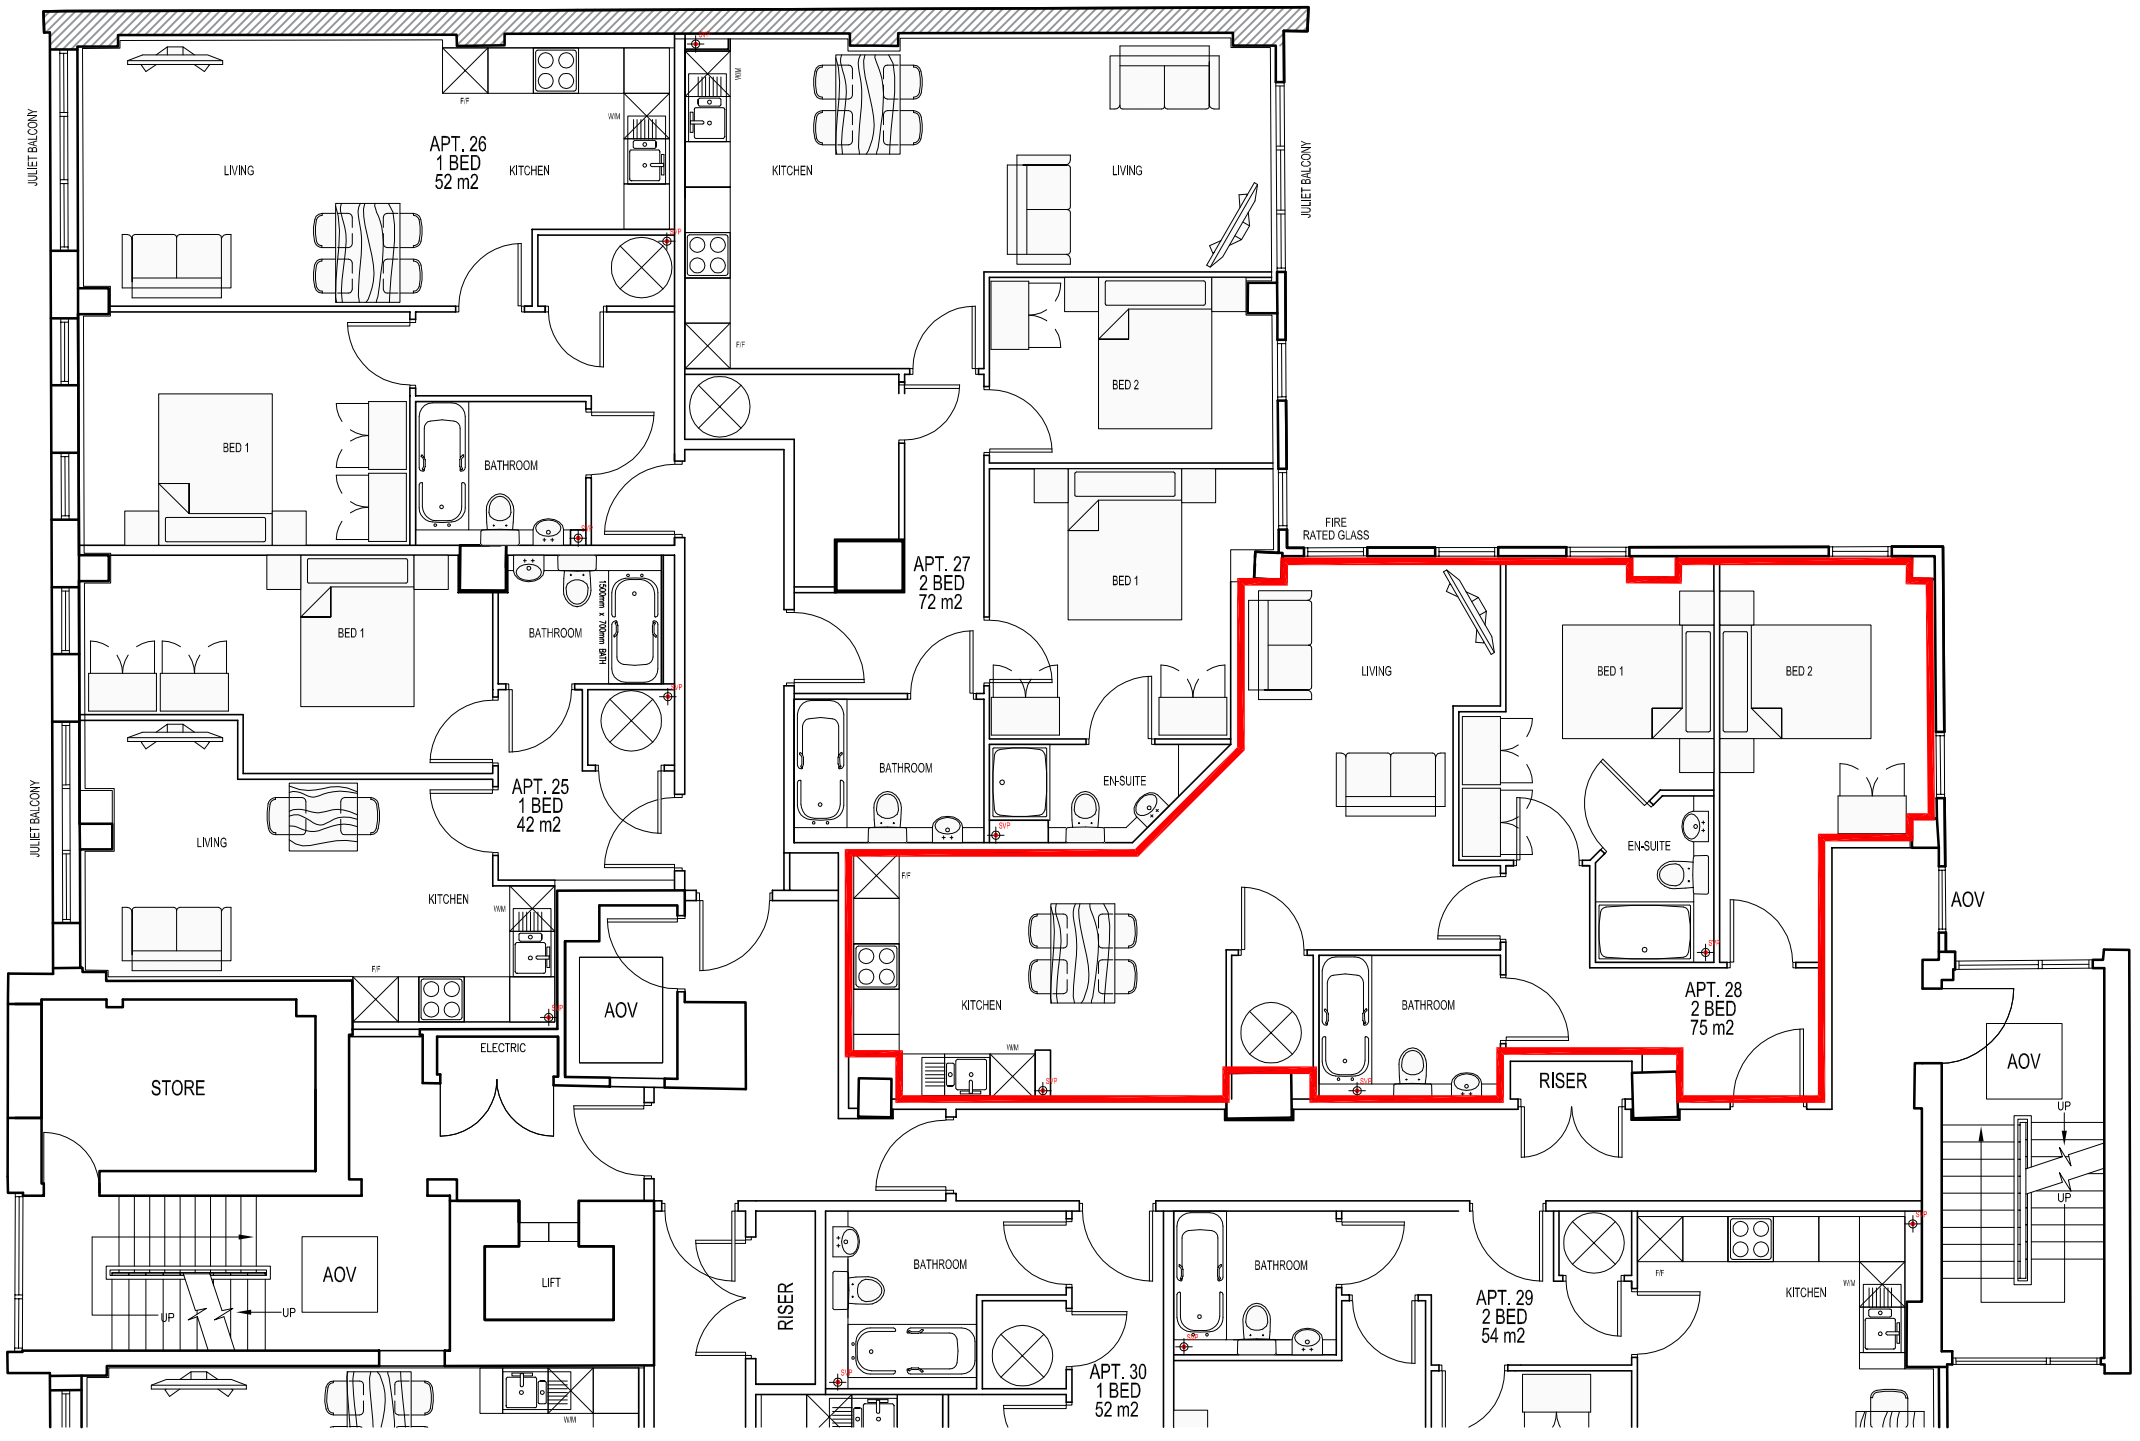

PROPOSED FOURTH FLOOR
SCALE 1:100

0 1 2 3 4 5 6 7 8 9 10

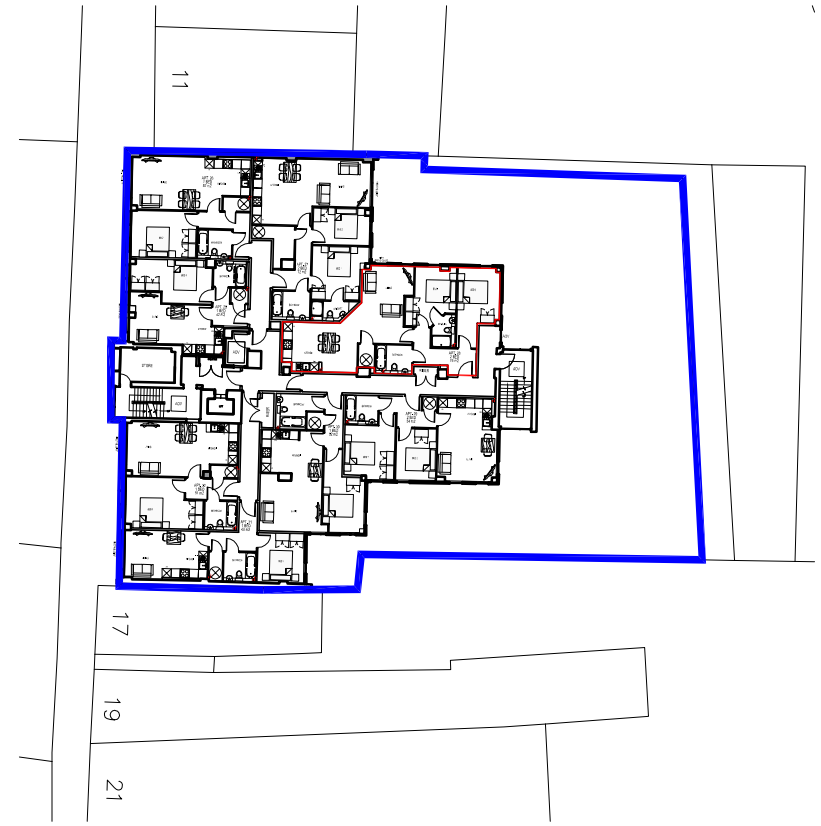

SITE PLAN - FOURTH FLOOR
SCALE 1:500

N

coda

Coda Studios Ltd
70-71 Cornish Place, Cornish Street, Sheffield, S6 3AF
tel: 0114 2796003
e:information@codastudios.co.uk

INTRO DEVELOPMENTS LTD	*Client*
WINDSOR HOUSE	*Job*
LEGAL PLANS - APT 28	*Title*
2553-AB-3328	*DWG No.*

DRAWN	STATUS	DATE	SCALE	REVISION
RM	COMMENT	10-17	1:100&1:500	-

© COPYRIGHT EXISTS ON THE DESIGNS AND INFORMATION SHOWN ON THIS DRAWING. The Contractor must verify all dimensions on site before making shop drawings or commencing work of any kind. No dimensions to be scaled from this drawing. Architect to be notified of any discrepancies in dimensions immediately.