

Oyster Close, Sittingbourne

Lamborn & Hill
ESTATE AGENTS

Lamborn & Hill
ESTATE AGENTS

FOUR BEDROOM EXTENDED SEMI DETACHED IN CUL-DE-SAC LOCATION! Available to rent is this well positioned property in the quiet Oyster Close. The property has a great mix of being located with a short walk to the local shops on Milton High Street whilst being in a quiet cul-de-sac with plenty of parking. Accommodation wise the property has been extended to give a master bedroom with en-suite shower room on the 2nd floor, three further bedrooms and family bathroom on the 1st floor and to the ground floor Lounge/Diner, Kitchen and WC. To the outside of the property there is a 28' x 33' rear garden and to the front there is off road parking for 3 vehicles in front of the garage. Demand is expected to be high so an early call is advised. CALL NOW TO VIEW!

£1,150 PCM

- FOUR BEDROOM SEMI DETACHED HOUSE
- Extended Property
- 27' Lounge/Diner
- Garage
- Master Bedroom with En-Suite
- EPC Rating D (64)
- Available Mid March
- CALL NOW TO VIEW!









Family






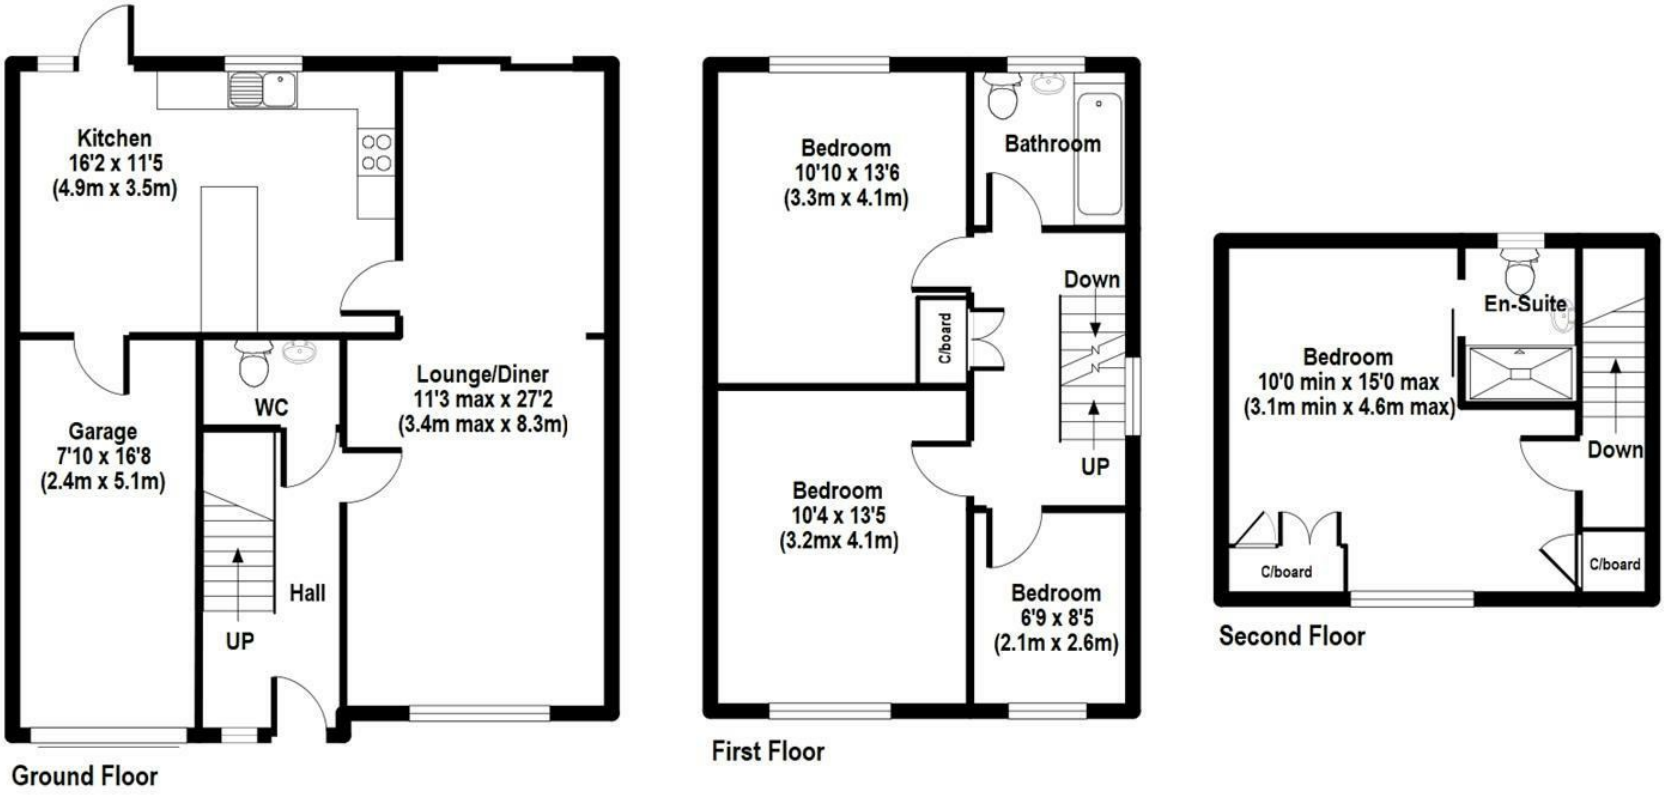

APPROX GROSS INTERNAL FLOOR AREA: 1448.32 sq. ft / 134.60 sq. m

Oyster Close

FOR ILLUSTRATIVE PURPOSES ONLY. NOT TO SCALE
Whilst every attempt has been made to ensure the accuracy of the floor plan shown, all measurements, positioning, fixtures, features, fittings and any other data shown are an approximate interpretation for illustrative purposes only and are not to scale. No responsibility is taken for any error, omission, miss-statement or use of data shown.
The above statement applies to both 'The Floor Plan People' and the Company or individual displaying this floor plan.
(c) THE FLOOR PLAN PEOPLE unauthorised reproduction prohibited.

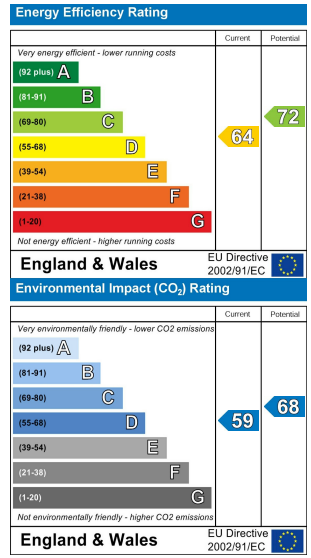

Lamborn & Hill have produced these details in good faith and believe they provide a fair and accurate description of the property being marketed. Following inspection and prior to financial commitment prospective buyers should satisfy themselves as to the property's suitability and make their own enquiries, relating to specific points of importance for example condition of items, permissions, approvals and regulations. The accuracy of these details are not guaranteed and they do not form part of any contract.

19-21 West Street, Sittingbourne, Kent, ME10 1AJ
T: 01795 293000
sittingbourne@lambornhill.com
www.lambornhill.com

Lamborn & Hill
ESTATE AGENTS