



6 Albany, Stonehouse GL10 2PS
£269,950



6 Albany, Stonehouse GL10 2PS

• Mid-terrace house • Two double bedrooms • Enclosed rear garden • Opportunity to add your own stamp • Driveway parking for one vehicle • En-bloc single garage • CHAIN FREE • Freehold • Council tax band B (£1975.70) • EPC rating D63

£269,950

Accommodation

The ground floor comprises an entrance porch leading into the living room. The kitchen is fitted with a range of wall and base units with space for appliances a fridge freezer, oven and washing machine. A door provides access to the rear garden. The first floor comprises two double bedrooms as well as a modern shower room, fitted with a walk-in shower, wash hand basin with vanity storage and WC.

Outside

The property benefits from a driveway for one vehicle at the front of the property. To the rear, there is a well-maintained, enclosed garden featuring a lawn, paved patio area and established flower beds. The property also benefits from an en-bloc garage.

Location

Situated on the outskirts of Stonehouse, the property benefits from convenient access to a range of local amenities, including a Co-op with Post Office facilities, restaurants, and

both primary and secondary schools. Stonehouse railway station provides regular services to London and Cheltenham, while Junction 13 of the M5 is approximately two miles away, offering excellent road links to Gloucester, Cheltenham and Bristol. The nearby town of Stroud is approximately three miles away, with Gloucester around twelve miles to the north.

Material information

Tenure: Freehold.

Council tax band: B.

Local authority and rates: Stroud District Council - £1,975.70 (2026/27).

Electricity supply: mains.

Water supply: mains.

Sewerage: mains.

Heating: Night storage heaters

Broadband speed: 13 Mbps (basic), 75 Mbps (superfast) and 10,000 Mbps (ultrafast).

Mobile phone coverage: EE, Three, O2 and Vodafone.



Regent House, 1 Bath Road, Stonehouse, GL10 2JD

01453 827640

stonehouse@naylorpowell.com


www.naylorpowell.com



GARAGE
136 sq.ft. (12.7 sq.m.) approx.

GROUND FLOOR
340 sq.ft. (31.6 sq.m.) approx.

1ST FLOOR
323 sq.ft. (30.1 sq.m.) approx.

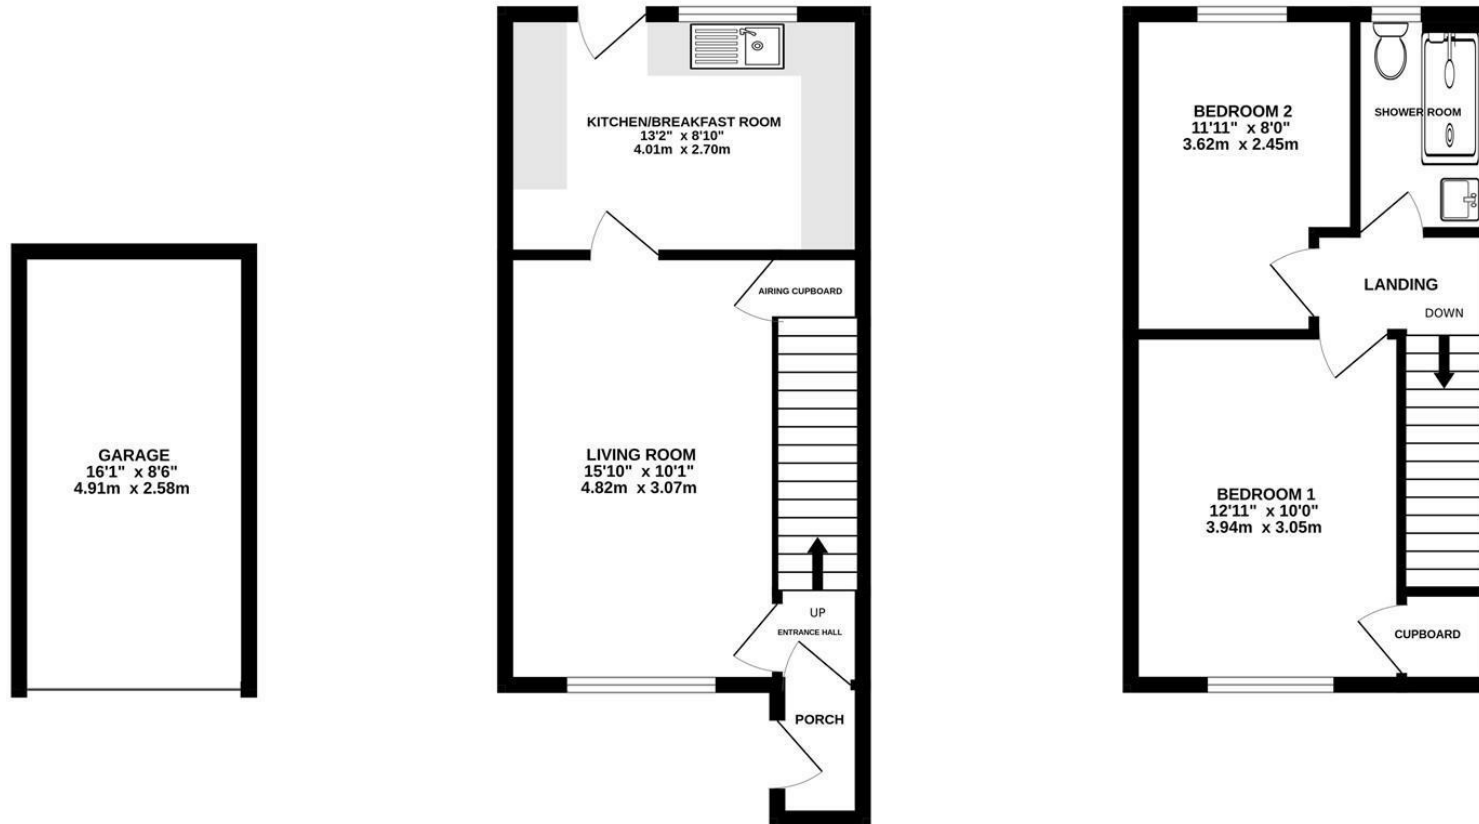

TOTAL FLOOR AREA : 800 sq.ft. (74.3 sq.m.) approx.

Whilst every attempt has been made to ensure the accuracy of the floorplan contained here, measurements of doors, windows, rooms and any other items are approximate and no responsibility is taken for any error, omission or mis-statement. This plan is for illustrative purposes only and should be used as such by any prospective purchaser. The services, systems and appliances shown have not been tested and no guarantee as to their operability or efficiency can be given.
Made with Metropix ©2026

Disclaimer: These particulars do not form part of any contract and no responsibility is accepted for any errors or omissions in any statement made, whether verbally or written for or on behalf of Naylor Powell.

Floorplans have been prepared for identification purposes only, they are not to scale and no guarantee can be given as to their accuracy.

Prospective purchasers please be aware none of the appliances, boiler, heaters etc. which may have been mentioned in these particulars have been tested and no guarantee can be given that they are in working order. Prospective purchasers should arrange for such items to be tested at their own expense.

