


An aerial photograph of a large, two-story brick house with a red-tiled roof. The house features several solar panels on the roof and a central entrance with a small porch. To the right of the main house is a smaller brick building, possibly a barn or outbuilding, with a grey-tiled roof. A large, well-maintained green lawn separates the buildings. In the foreground, there is a pond surrounded by lush greenery and trees. The background shows rolling green hills under a blue sky with scattered clouds.

Peter Clarke

Northbrook, 4 Briery Lands, Heath End, Snitterfield, Stratford-upon-Avon, CV37 0PP

4 Briery Lands, Snitterfield

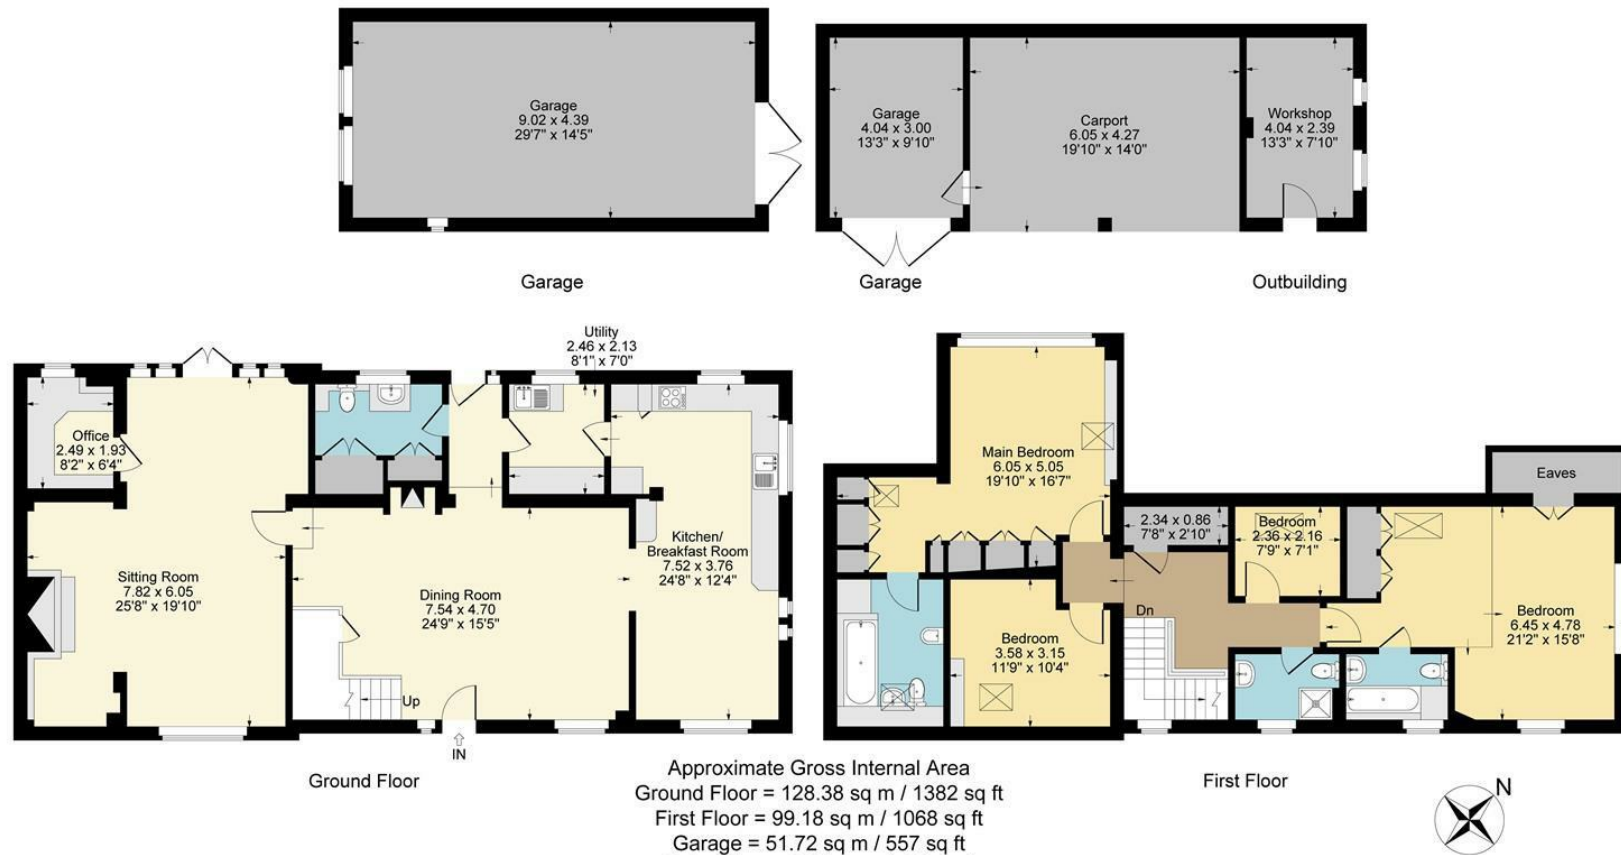

Approximate Gross Internal Area
Ground Floor = 128.38 sq m / 1382 sq ft
First Floor = 99.18 sq m / 1068 sq ft
Garage = 51.72 sq m / 557 sq ft
Outbuilding = 9.64 sq m / 104 sq ft
Total Area = 288.92 sq m / 3111 sq ft
Illustration for identification purposes only,
measurements are approximate, not to scale.

- Beautiful four bedroom, three bathroom barn conversion
- Set in fabulous rural countryside
- Mature gardens extending to approximately 0.65 of an acre
- Four garages and workshop presenting a great opportunity for car enthusiasts, work from home solutions and a range of hobbies
- Converted in 1990 by the renowned Johnson and Johnson brothers
- Character features including exposed timbers, flagstones and fireplaces



Offers Over £895,000

**** Best & Final offers 29th July by 5.00 p.m **** Located in fabulous rural countryside with farmland surrounding, a beautiful four bedroom, three bathroom barn conversion set in mature gardens extending to 0.65 acre. With 3,111 sq.ft. of accommodation, the character of the original barn has been preserved and enhanced by the present owners. The combination of the location, quality of accommodation, size of plot, views and the addition of four garages and workshop, present a great opportunity for car enthusiasts, work from home solutions and a range of hobbies. This barn could very well be the gem you have been looking for.

Approached off the village lane, about half a mile off the road, Northbrook comprises one of four barn conversions, with a tarmac shared driveway/bridle path. The finished conversion took place in 1990 by the renowned Johnson and Johnson brothers. The property enjoys remoteness in its' position, but is not isolated and beautiful countryside frames this spacious barn. Features include exposed timbers, flagstones, fireplaces and superb outbuildings. The rear gardens are south facing and the front has a westerly access. There is a terrace in front of the French doors of the sitting room which provides great entertaining space, particularly for late day sunshine and adjoins a brick ornamental well. The rear gardens are a similar delight and are of a good size.

ACCOMMODATION

PORCH

slate floor and front door to

DINING HALL

exposed beams, wood burning stove, flagstone floor, open to

FAMILY KITCHEN AND BREAKFAST ROOM

overlooking farmland on three sides with a range of base and wall cupboard and drawer units and working

surfaces, with one and a half bowl sink, electric ceramic hob, double oven, integrated dishwasher, integrated fridge, tiled floor, TV point, ample space for family breakfast table and chairs.

LAUNDRY/UTILITY

with Camray oil fired central heating boiler, single stainless steel sink, washing machine and freezer, tiled floor.

INNER HALLWAY

door to rear.

CLOAKROOM

wc and wash hand basin to built in cupboard. Fitted storage cupboards and cloaks, electric meter and fuse board.

SITTING ROOM

window to front and French doors to rear terrace, brick open fireplace and hearth, exposed timbers.

STUDY/OFFICE

built in furniture.

FIRST FLOOR LANDING

exposed roof timbers, airing cupboard with hot water tank.







MAIN BEDROOM

with bed height, low level windows taking advantage of the views, exposed roof timbers, built in furniture including dressing table, wardrobes, drawer units and cupboards.

EN SUITE BATHROOM

wc, bidet, wash hand basin and bath.

BEDROOM TWO

an excellent room overlooking farmland on two sides, built in wardrobes and eaves storage, exposed roof timbers.

EN SUITE BATHROOM

with wc, wash hand basin and bath.

BEDROOM THREE

currently used as a twin, with velux and exposed timbers.

BEDROOM FOUR

currently used as a second office.

SHOWER ROOM

with wc, wash hand basin and shower.

OUTSIDE

The property stands in 0.65 of an acre, with the gravelled driveway leading up to the three car garage and workshop. The driveway continues to a large detached timber garage and workshop.

The garden is a delight and has a mature feel, a good degree of privacy and lovely pond. There are composting areas and the Klargest private drainage system is located at the foot of the garden.

GENERAL INFORMATION

TENURE: The property is understood to be freehold. This should be checked by your solicitor before exchange of contracts.

SERVICES: We have been advised by the vendor that mains electricity and water are connected to the property. Private drainage system via Klargest which serves the

four barn conversions. However this should be checked by your solicitor before exchange of contracts. Oil fired central heating.

SALE INCLUSIONS: Our clients are retiring to a smaller property and have some building and maintenance materials, gardening tools, an outside ten seater dining table and chairs and a Lawnflyte ride-on mower to be included in the sale.

SOLAR PANELS: PV solar panels were installed in June 2011 on a twenty five year feed-in tariff. They are producing between £2,000 - £2,600 pa approximately.

SHARED DRIVEWAY: There is a contribution of £300 pa from each barn conversion and the farm house for the upkeep of the half mile shared approach driveway.

RIGHTS OF WAY: The property is sold subject to and with the benefit of any rights of way, easements, wayleaves, covenants or restrictions etc. as may exist over same whether mentioned herein or not. There are historic covenants for access to the fields and woods adjacent.

COUNCIL TAX: Council Tax is levied by the Local Authority and is understood to lie in Band G.

CURRENT ENERGY PERFORMANCE CERTIFICATE RATING: D. A full copy of the EPC is available at the office if required.

VIEWING: By Prior Appointment with the selling agent.

DISCLAIMER: Peter Clarke & Co LLP themselves and for the vendors or lessors of this property whose agents they are, give notice that the particulars are set out as a general outline only for the guidance of intending purchasers or lessors, and do not constitute part of an offer or contract; all descriptions, dimensions, references to condition and necessary permission for use and occupation, and other details are given without responsibility and any intending purchasers or tenants should not rely on them as statements or presentations of fact but must satisfy themselves by inspection or otherwise as to the correctness of each of them. Room sizes are given on a gross basis, excluding chimney breasts, pillars, cupboards, etc. and should not be relied upon for carpets and furnishings. We have not carried out a detailed survey and/or tested services, appliances and specific fittings. No person in the employment of Peter Clarke & Co LLP has any authority to make or give any representation of warranty whatever in relation to this property and it is suggested that prospective purchasers walk the land and boundaries of the property, prior to exchange of contracts, to satisfy themselves as to the exact area of land they are purchasing.





Multi-award winning offices
serving South Warwickshire & North Cotswolds

53 Henley Street, Stratford-upon-Avon, Warwickshire, CV37 6PT
Tel: 01789 415444 | stratford@peterclarke.co.uk | www.peterclarke.co.uk

Peter Clarke

