

PROFESSIONALS IN PROPERTY SINCE 1880

54/56 Barking Road
East Ham, London E6 3BP
Telephone: (020) 8472 4422
Property Management: (020) 8471 4224
Fax: (020) 8471 5052
E-mail: eastham@mcdowalls.com
Website: www.mcdowalls.com

135c Green Street, London, E7 8JE

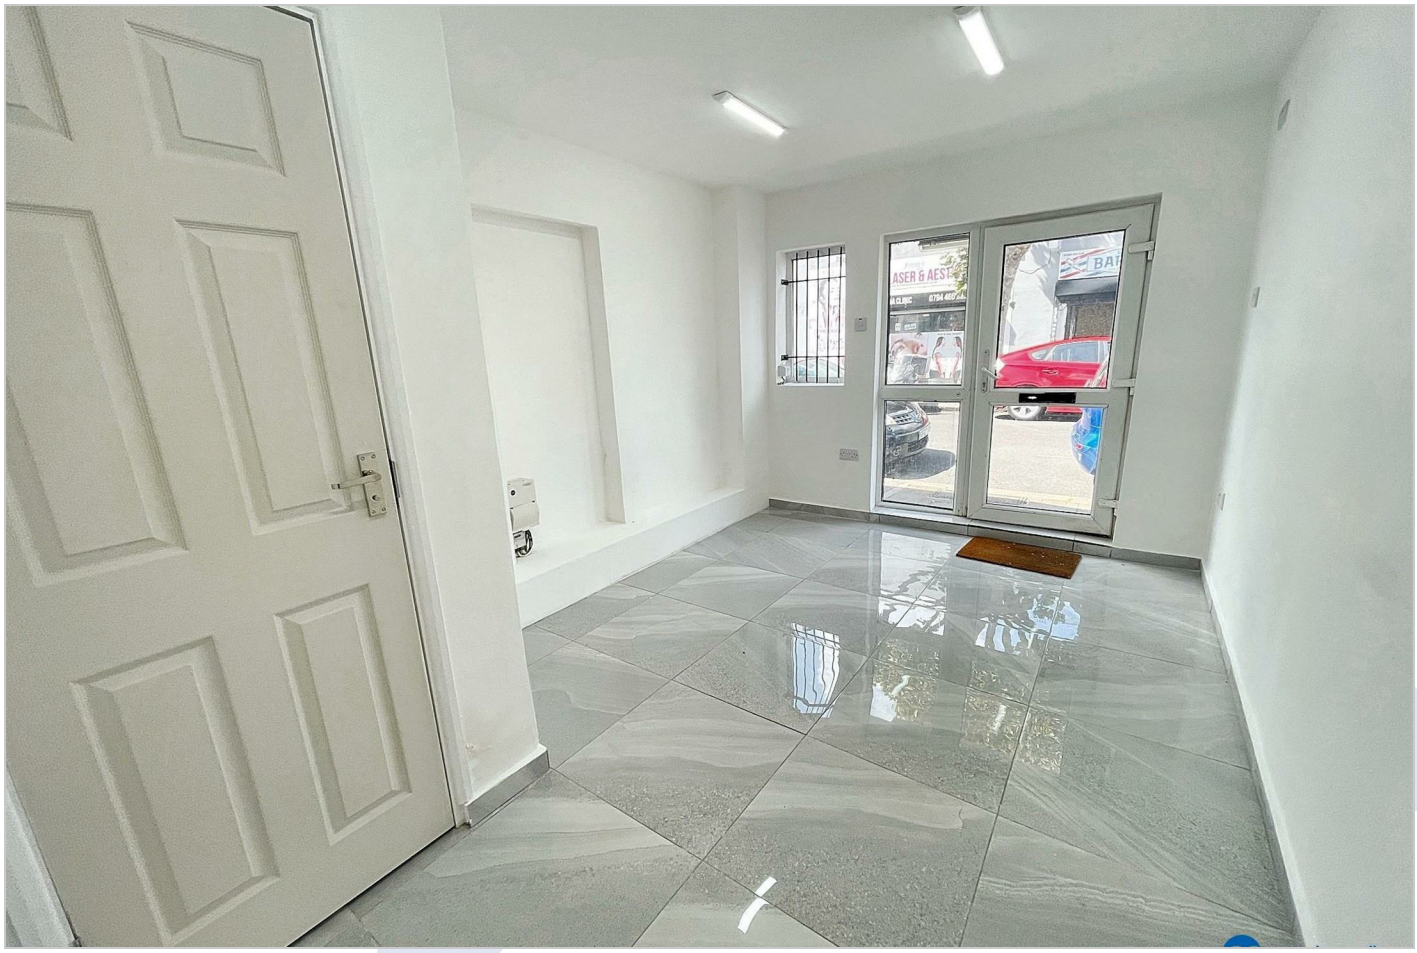

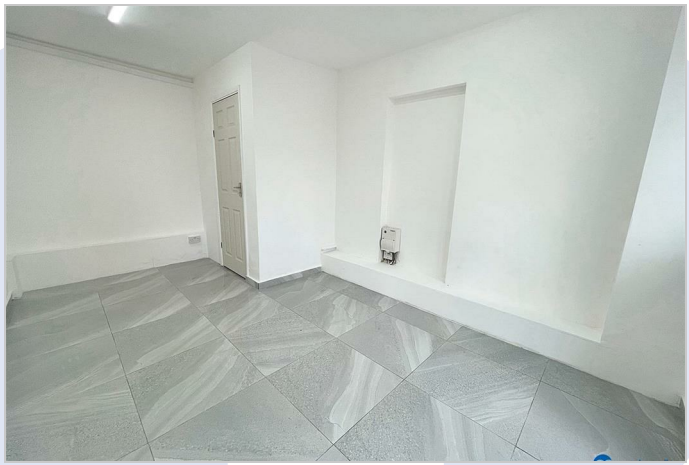



£900 Per month

135c Green Street, London, E7 8JE


GREEN STREET LOCK UP SHOP & WC

McDowalls are pleased to bring this freshly renovated, versitile lock-up shop to market. Located on the popular Green Street it offers a clean, modern space ideal for a small office / light business use / retail or secure storage.

It benefits from high foot traffic, excellent local transport and amenities.

RENT - £900 PCM
INSURANCE - Included In Rental Demand
LEASE - Upto 3 Years (Outside of the 1954 LL&TA)

MAINS SERVICES - Electric/Water
COUNCIL - London Borough Of Newham
BUSINESS RATES - RV £5300
EPC - Band E

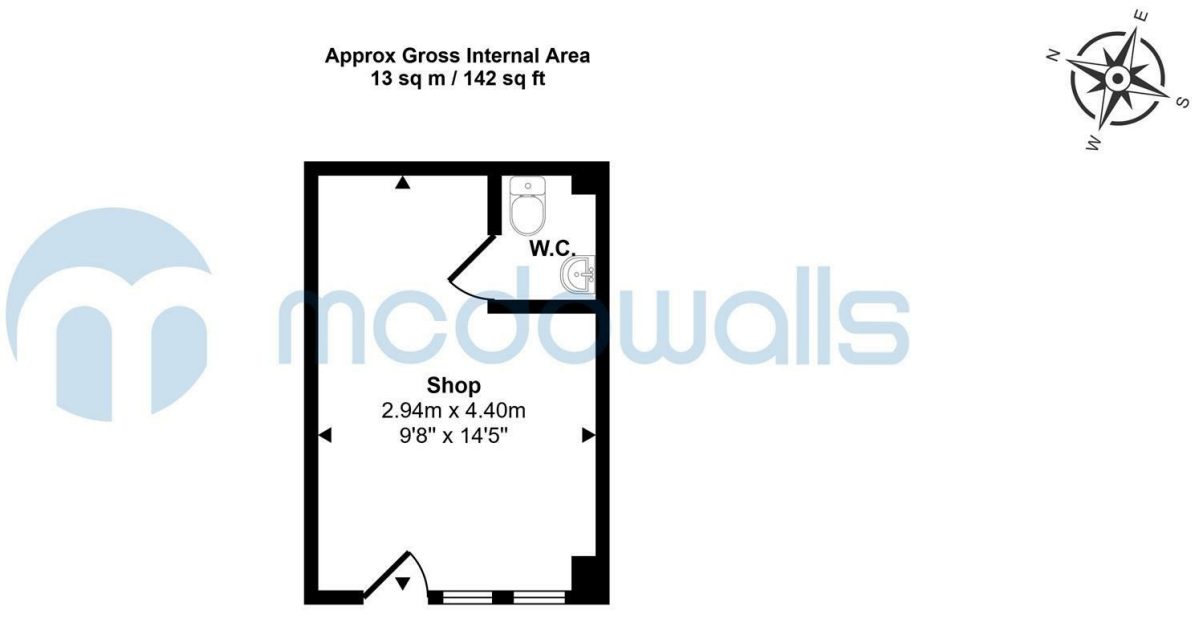


Floorplan


This floorplan is only for illustrative purposes and is not to scale. Measurements of rooms, doors, windows, and any items are approximate and no responsibility is taken for any error, omission or mis-statement. Icons of items such as bathroom suites are representations only and may not look like the real items. Made with Made Snappy 360.


PROFESSIONALS IN PROPERTY SINCE 1880

mcdowalls

54/56 Barking Road
East Ham, London E6 3BP
Telephone: (020) 8472 4422
Property Management: (020) 8471 4224
Fax: (020) 8471 5052
E-mail: eastham@mcdowalls.com
Website: www.mcdowalls.com

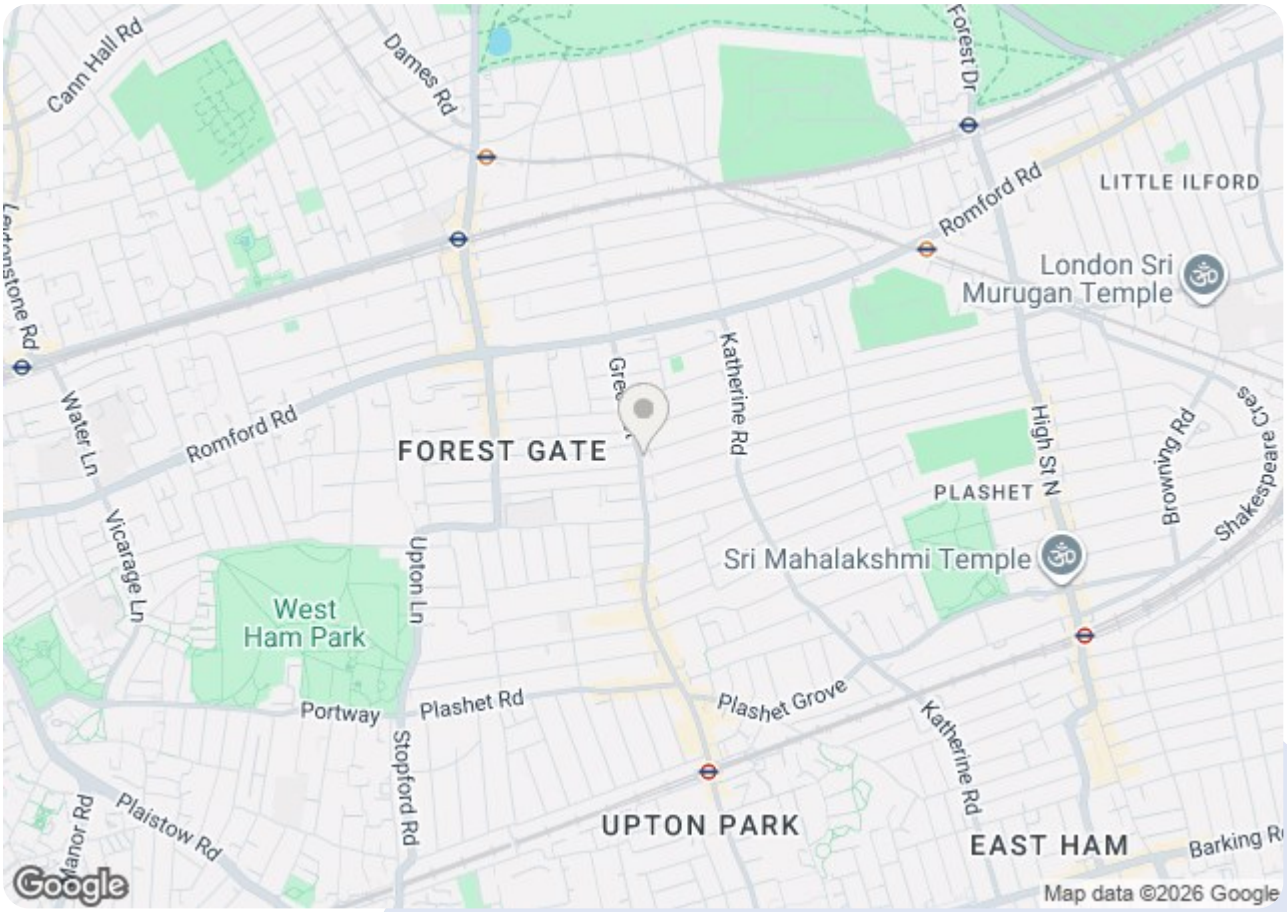

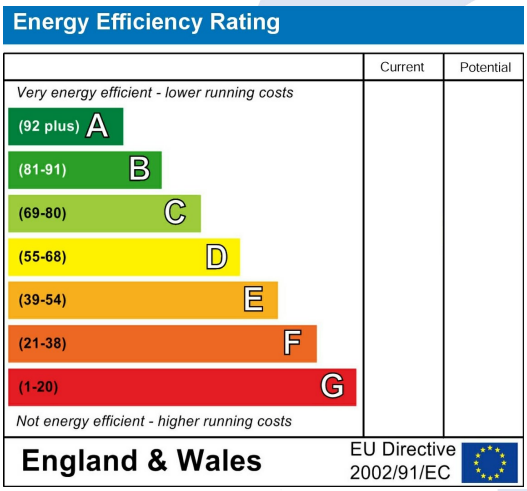

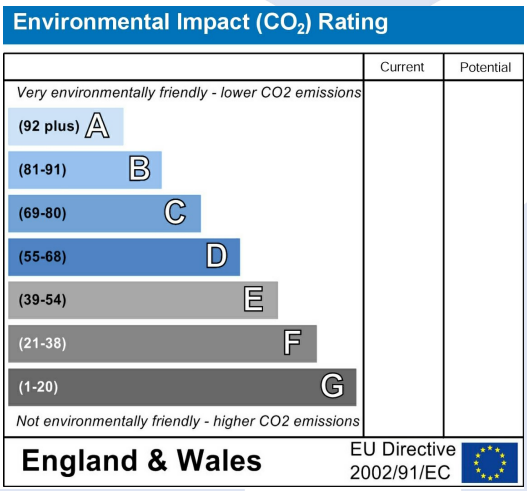

RICS

McDowalls Surveyors Limited is a Limited Company registered in England under number 07441868
Its registered office is at Faulkner House, Victoria Street, St Albans, Herts. AL1 3SE

VAT Reg. No. 102198152 Regulated by RICS