

Jonathan Hunt

ESTATE AGENCY

20 High Street Ware SG12 9BX

Tel: 01920 411090

8 High Street Buntingford SG9 9AG

Tel: 01763 272727

info@jonathan-hunt.co.uk

www.jonathanhunt.co.uk



52 Stewart Place, Station Road, Ware, Herts, SG12 9UN

£320,000

JONATHAN HUNT are pleased to offer this UPPER GROUND FLOOR TWO DOUBLE BEDROOM APARTMENT. The property is located close to the town centre and STATION. The main feature of this property is its OWN PRIVATE PATIO GARDEN and ALLOCATED PARKING. The property is offered CHAIN FREE.

Buntingford Branch - Company No. 10303541 VAT No. 10303541

Ware Branch - Company No. 4759215 VAT No. 700174975

52 Stewart Place, Station Road, Ware, Herts, SG12 9UN

ENTRANCE



BEDROOM ONE



LIVING ROOM



ENSUITE



KITCHEN





BEDROOM TWO



52 Stewart Place, Station Road, Ware, Herts, SG12 9UN

BATHROOM

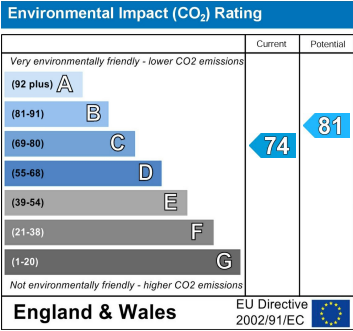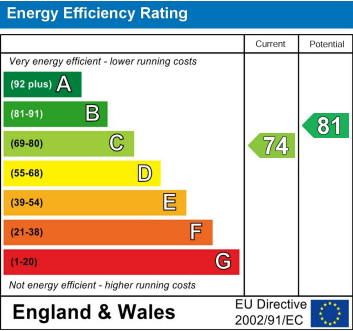


PRIVATE TERRACE



ALLOCATED PARKING



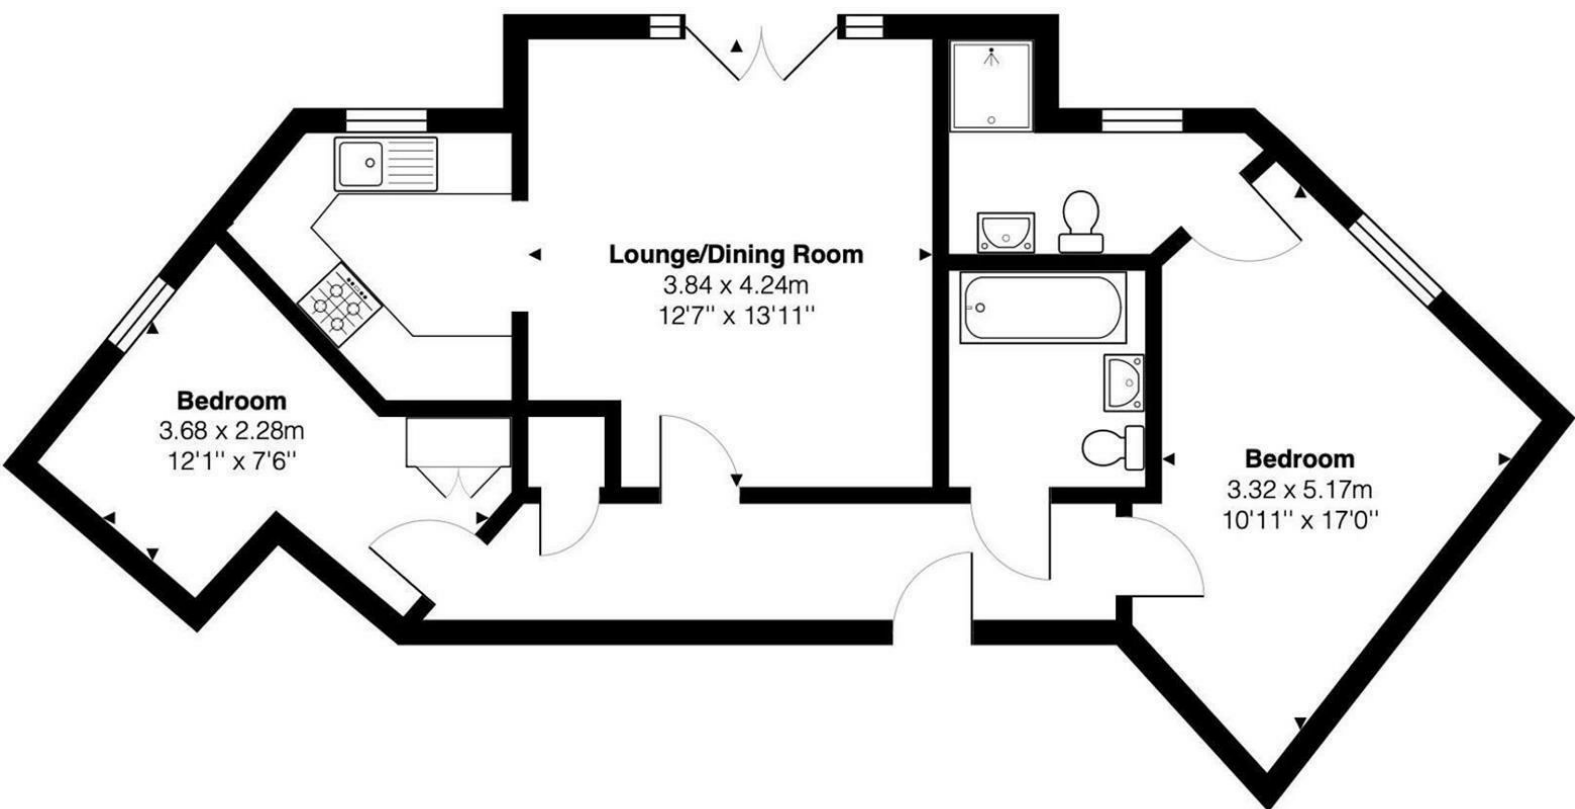

Third Floor

Total Area: 60.5 m² ... 651 ft²

FOR ILLUSTRATIVE PURPOSES ONLY. NOT TO SCALE

Whilst every attempt has been made to ensure the accuracy of the floor plan shown, all measurements, positioning, fixtures, features, fittings and any other data shown are an approximate interpretation for illustrative purposes only and are not to scale. No responsibility is taken for any error, omission, miss-statement or use of data shown.