

**RUSH
WITT &
WILSON**



RUSH
WITT &

7 Marina Park Seaside Road, St. Leonards-On-Sea, TN38 0AQ
Guide Price £300,000 Leasehold


*****GUIDE PRICE £300,000 - £325,000*** Luxury Coastal Living with Panoramic Sea Views, Private Balcony, Swimming Pool & Gym**

Occupying one of the most prestigious positions within the highly sought-after Marina Park development, this exceptional two-bedroom apartment offers an enviable coastal lifestyle with breathtaking sea views, exclusive resident facilities and beautifully presented accommodation throughout. Rarely available in such a prime position, the apartment enjoys uninterrupted views across the English Channel from its impressive private balcony, making it one of the most desirable homes within the development. The spacious accommodation is arranged around a welcoming entrance hall with a useful storage cupboard and separate cloakroom. There are two generous double bedrooms, with the principal bedroom benefitting from a range of built-in wardrobes, alongside a luxurious shower room fitted with a walk-in waterfall shower, vanity unit, WC, fully tiled walls and tiled flooring. The contemporary fitted kitchen flows effortlessly into the stunning living and dining room, undoubtedly the centrepiece of the home. Bathed in natural light from the floor-to-ceiling windows, this superb entertaining space frames the spectacular sea views and provides direct access onto the private tiled balcony – the perfect place to relax with a morning coffee or unwind whilst watching the ever-changing coastline. Further benefits include an allocated parking space, lift access, a long lease and a service charge that includes the maintenance of the beautifully kept communal areas, together with exclusive use of the residents' heated swimming pool and fully equipped gymnasium. A truly outstanding apartment offering luxury, convenience and some of the finest coastal views available in St Leonards-on-Sea.







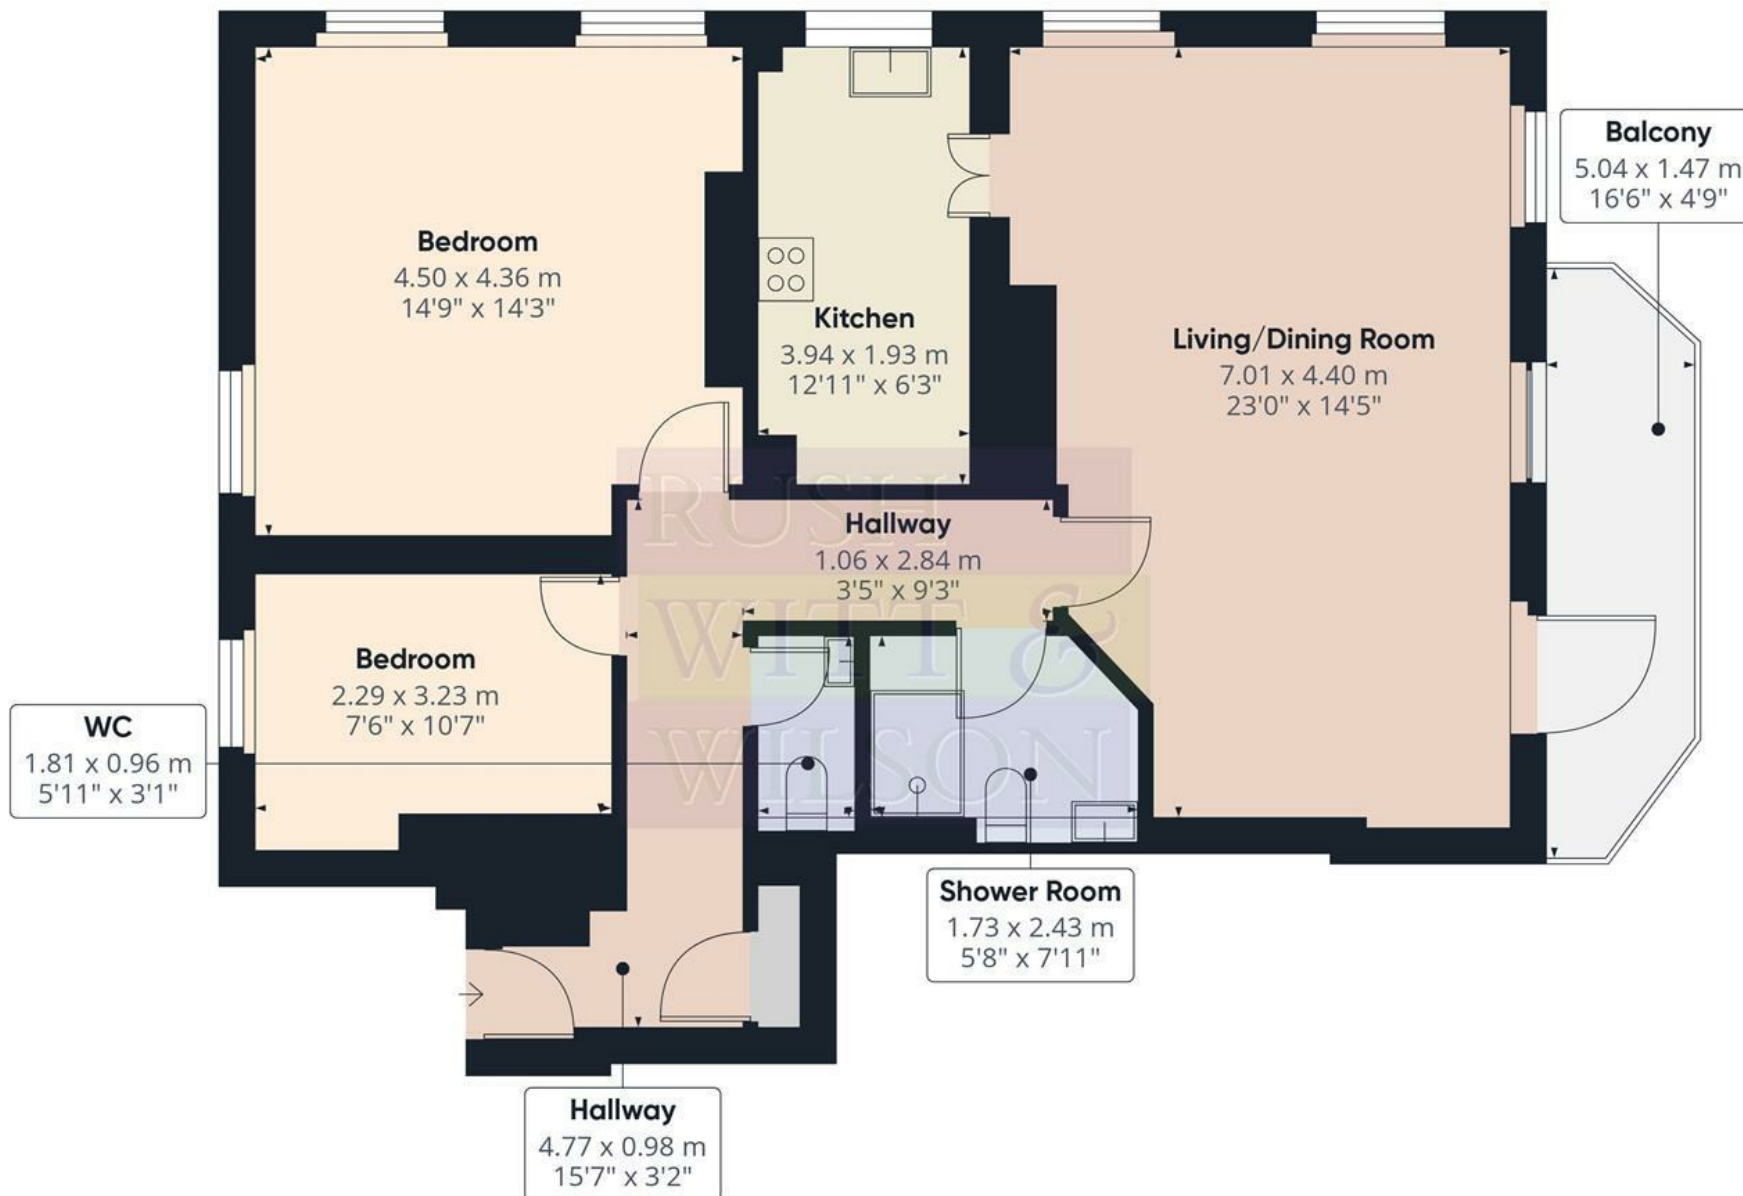

Approximate total area^m

79.7 m²

858 ft²

Balconies and terraces

6.7 m²


72 ft²

(1) Excluding balconies and terraces

Calculations reference the RICS IPMS 3C standard. Measurements are approximate and not to scale. This floor plan is intended for illustration only.

GIRAFFE 360



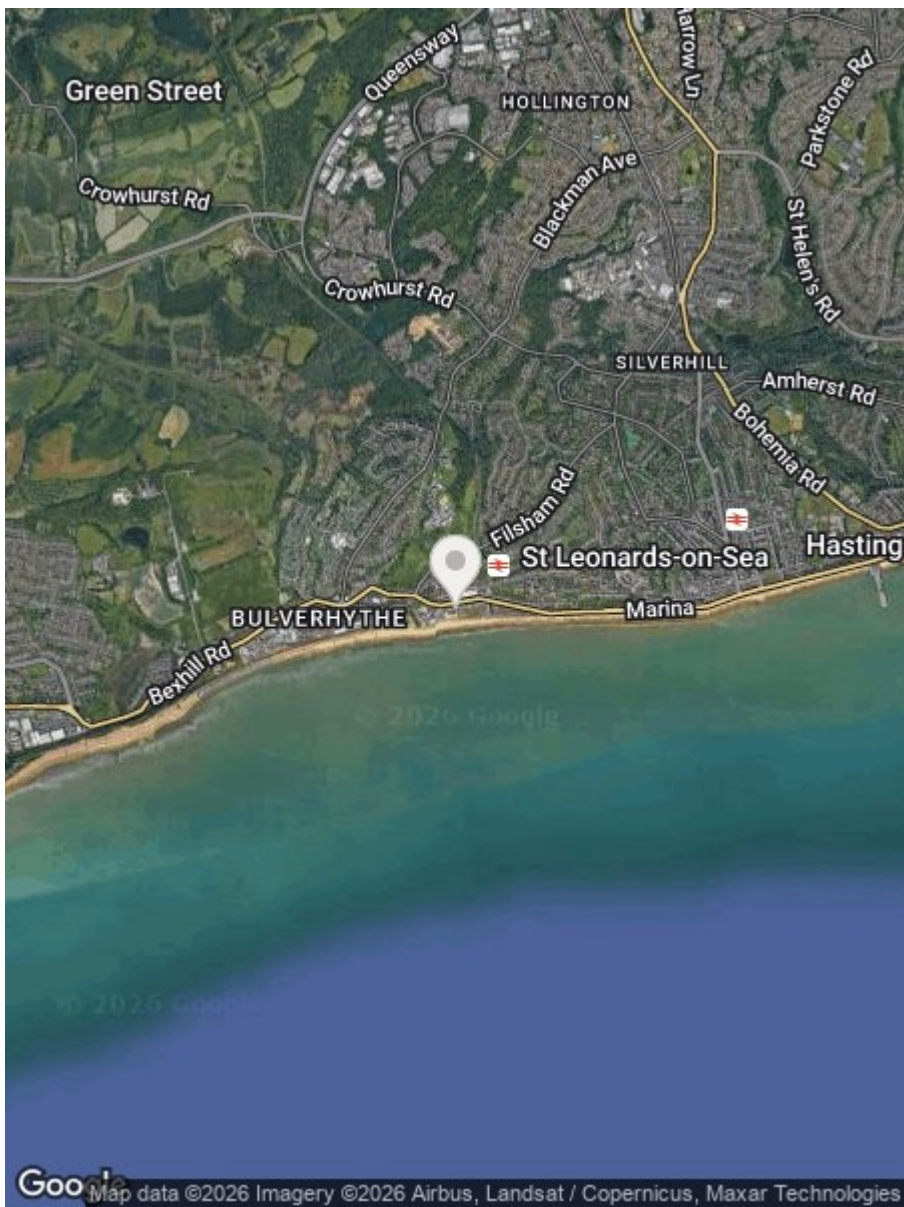

Energy Efficiency Rating		
	Current	Potential
Very energy efficient - lower running costs		
(92 plus) A		
(81-91) B		
(69-80) C		
(55-68) D		
(39-54) E		
(21-38) F		
(1-20) G		
Not energy efficient - higher running costs		
England & Wales	EU Directive 2002/91/EC	

Environmental Impact (CO ₂) Rating		
	Current	Potential
Very environmentally friendly - lower CO ₂ emissions		
(92 plus) A		
(81-91) B		
(69-80) C		
(55-68) D		
(39-54) E		
(21-38) F		
(1-20) G		
Not environmentally friendly - higher CO ₂ emissions		
England & Wales	EU Directive 2002/91/EC	

Council Tax Band - C

Fixtures and fittings: A list of the fitted carpets, curtains, light fittings and other items fixed to the property which are included in the sale (or may be available by separate negotiation) will be provided by the Seller's Solicitors.

Important Notice:

1. Particulars: These particulars are not an offer or contract, nor part of one. You should not rely on statements by Rush, Witt & Wilson in the particulars or by word of mouth or in writing ("information") as being factually accurate about the property, its condition or its value. Neither Rush, Witt & Wilson nor any joint agent has any authority to make any representations about the property, and accordingly any information given is entirely without responsibility on the part of the agents, seller(s) or lessor(s).
2. Photos, Videos etc: The photographs, property videos and virtual viewings etc. show only certain parts of the property as they appeared at the time they were taken. Areas, measurements and distances given are approximate only.
3. Regulations etc: Any reference to alterations to, or use of, any part of the property does not mean that any necessary planning, building regulations or other consent has been obtained. A buyer or lessee must find out by inspection or in other ways that these matters have been properly dealt with and that all information is correct.
4. VAT: The VAT position relating to the property may change without notice.
5. To find out how we process Personal Data, please refer to our Group Privacy Statement and other notices at <https://rushwittwilson.co.uk/privacy-policy>

**RUSH
WITT &
WILSON**

**Residential Estate Agents
Lettings & Property Management**



**Rother House Havelock Road
Hastings
East Sussex
TN34 1BP
Tel: 01424 442443
hastings@rushwittwilson.co.uk
www.rushwittwilson.co.uk**