

**RUSH
WITT &
WILSON**



RUSH
WITT &

2 Smugglers Way, Hastings, TN35 4DG
Offers In The Region Of £400,000 Freehold


A beautifully presented and deceptively spacious three-bedroom detached bungalow, occupying a generous corner plot in the highly sought-after village of Fairlight. Ideally positioned for stunning countryside and coastal walks, including Hastings Country Park via Channel Way, the property also benefits from convenient bus links along Shepherds Way to the historic towns of Hastings and Rye.

Finished to an exceptional standard throughout, this immaculate home offers versatile, well-proportioned accommodation centred around an impressive dual-aspect living/dining room. Filled with natural light, this inviting space features a striking central chimney breast with a real flame gas fireplace and doors opening onto a decked seating area, creating the perfect setting for both relaxing and entertaining. The well-appointed fitted kitchen is equipped with a range of integrated appliances and is complemented by a separate utility room for added practicality. There are two generous double bedrooms, with fitted wardrobes to the principal bedroom, while the second benefits from an en-suite shower room. A third bedroom, ideal as a home office or guest room, also enjoys fitted storage. The accommodation is completed by a stylish family bathroom featuring a contemporary P-shaped bath with shower. Externally, the property continues to impress with beautifully maintained wrap-around gardens offering a high degree of privacy and seclusion. A decked terrace adjoins the living room, while a south-facing patio with an attractive koi pond provides a tranquil outdoor retreat. Further areas of lawn and mature, well-stocked flower beds enhance the garden, creating a wonderful space to enjoy throughout the seasons. To the front, an open-plan lawn and block-paved driveway provide off-road parking and lead to an integral garage with an electric roller door and personal side access.







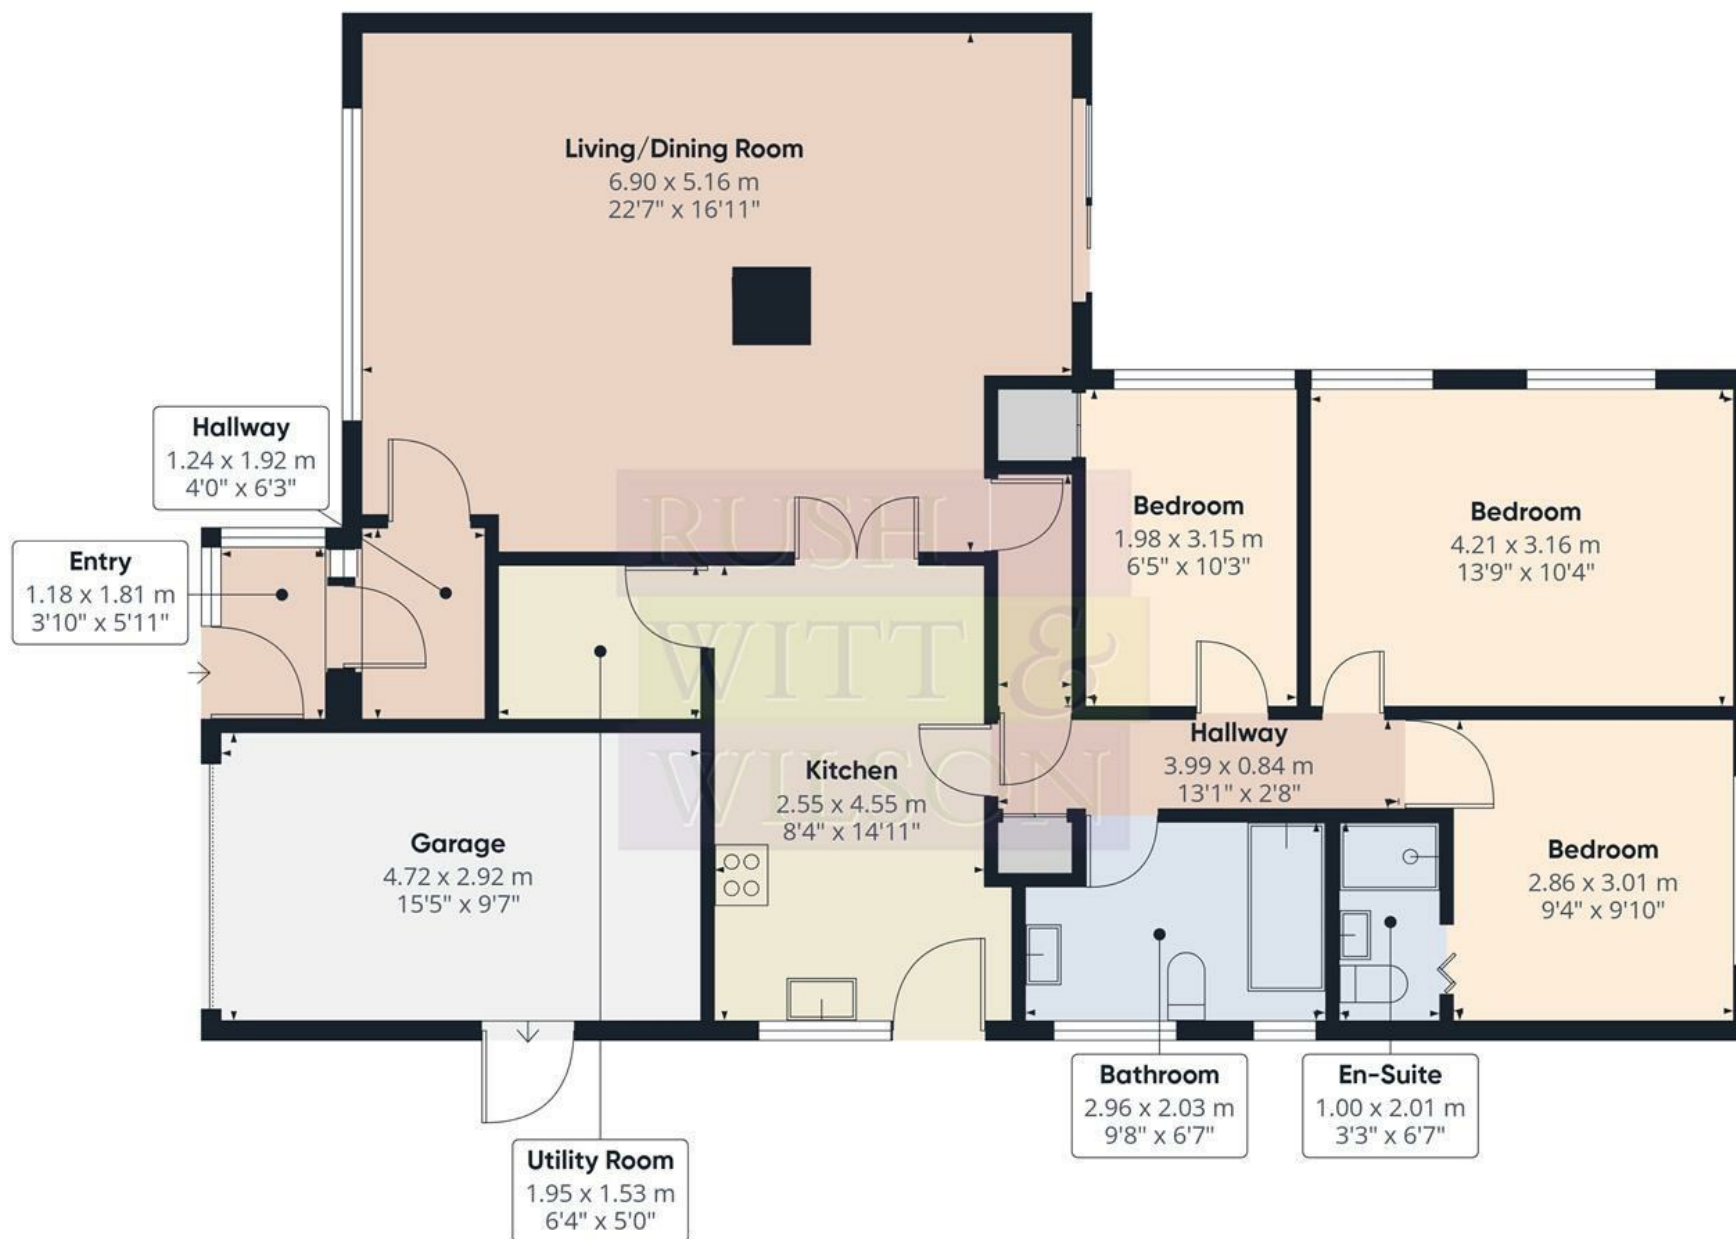

Approximate total area⁽¹⁾




110.3 m²
1189 ft²

(1) Excluding balconies and terraces

Calculations reference the RICS IPMS 3C standard. Measurements are approximate and not to scale. This floor plan is intended for illustration only.

GIRAFFE360



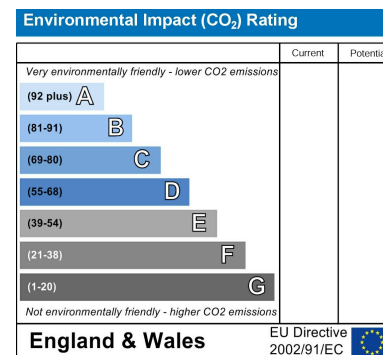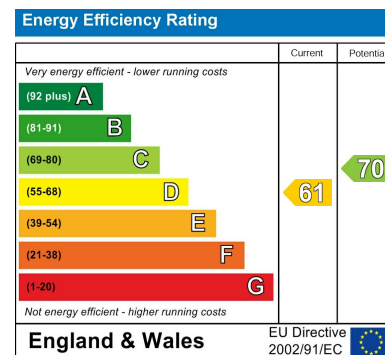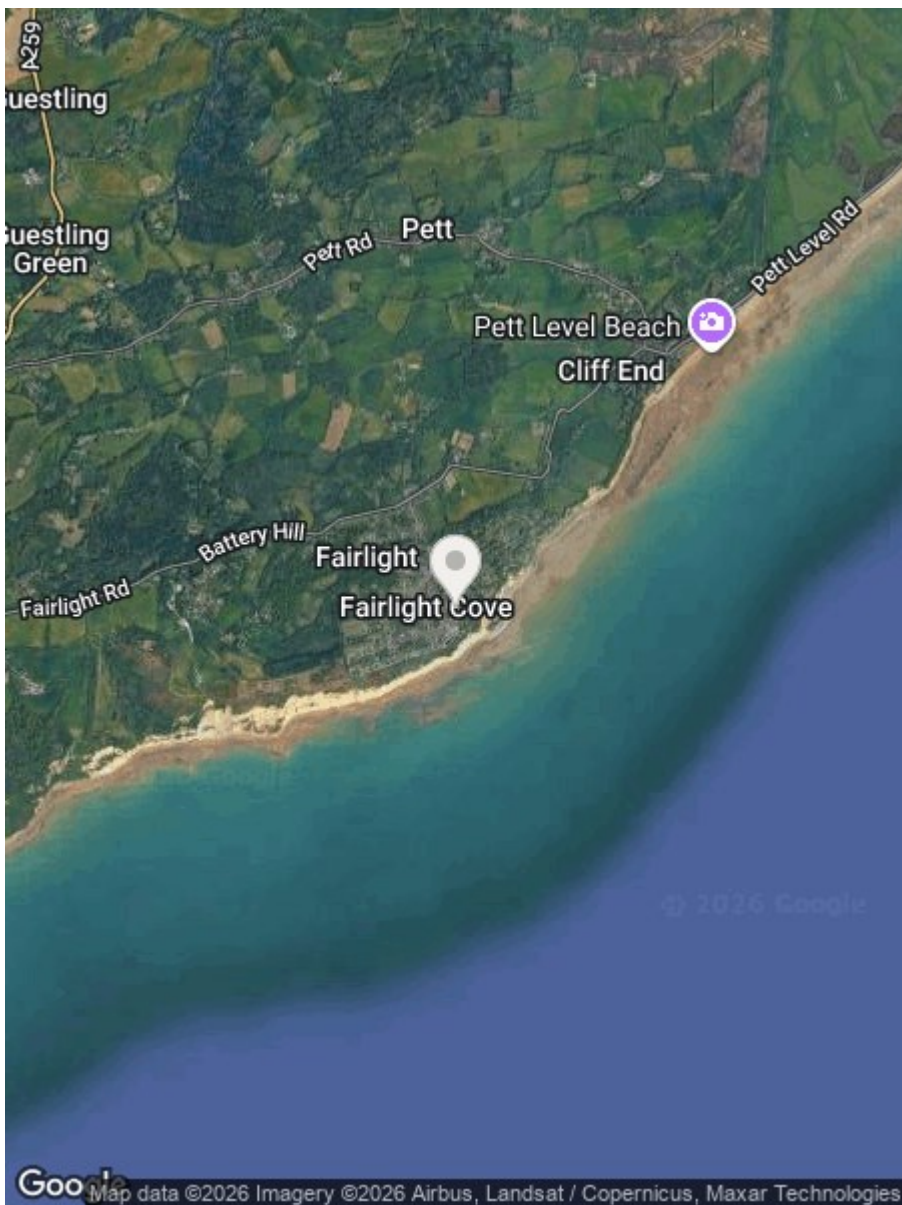

Council Tax Band - E

Fixtures and fittings: A list of the fitted carpets, curtains, light fittings and other items fixed to the property which are included in the sale (or may be available by separate negotiation) will be provided by the Seller's Solicitors.

Important Notice:

1. Particulars: These particulars are not an offer or contract, nor part of one. You should not rely on statements by Rush, Witt & Wilson in the particulars or by word of mouth or in writing ("information") as being factually accurate about the property, its condition or its value. Neither Rush, Witt & Wilson nor any joint agent has any authority to make any representations about the property, and accordingly any information given is entirely without responsibility on the part of the agents, seller(s) or lessor(s).
2. Photos, Videos etc: The photographs, property videos and virtual viewings etc. show only certain parts of the property as they appeared at the time they were taken. Areas, measurements and distances given are approximate only.
3. Regulations etc: Any reference to alterations to, or use of, any part of the property does not mean that any necessary planning, building regulations or other consent has been obtained. A buyer or lessee must find out by inspection or in other ways that these matters have been properly dealt with and that all information is correct.
4. VAT: The VAT position relating to the property may change without notice.
5. To find out how we process Personal Data, please refer to our Group Privacy Statement and other notices at <https://rushwittwilson.co.uk/privacy-policy>

**RUSH
WITT &
WILSON**

**Residential Estate Agents
Lettings & Property Management**



**Rother House Havelock Road
Hastings
East Sussex
TN34 1BP
Tel: 01424 442443
hastings@rushwittwilson.co.uk
www.rushwittwilson.co.uk**