28 Terminus Road, Bexhill-On-Sea, East Sussex TN39 3LR
£379,000 Freehold

About this property

CHAIN FREE

A well presented two bedroom detached bungalow comprising entrance porch, entrance hallway, living/dining room, fitted kitchen, bathroom, two double bedrooms and a study/occasional bedroom which was formally the garage. Other internal benefits include gas central heating to radiators and double glazed windows and doors.

Externally, the property boasts off road parking for multiple vehicles, and a well maintained private rear garden, which is enclosed to all sides, mainly laid to lawn with patio areas suitable for 'Alfresco dining'. The property also benefits from a large undercroft / basement, suitable for storage etc.

The property is situated in a highly convenient and sought after location of Collington, Bexhill, within very close proximity to Bexhill town centre, Collington surgery, Bexhill train station and Bexhill seafront.

Viewings are highly recommended by Rush, Witt & Wilson Sole agents.

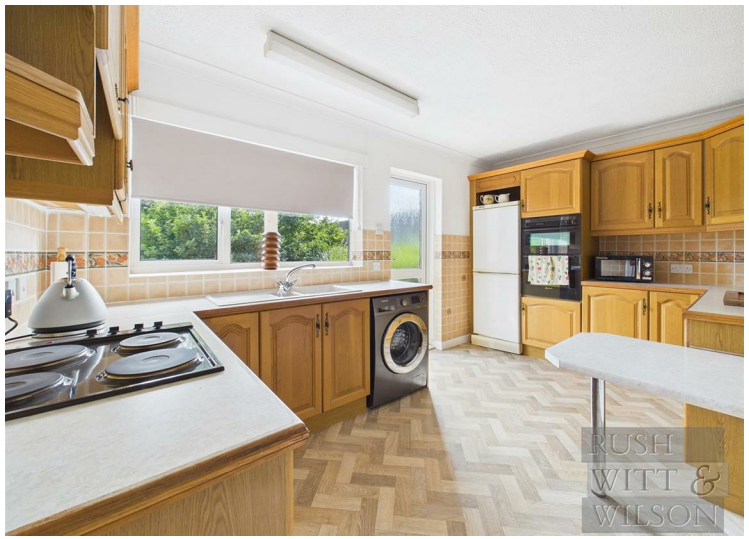

RUSH
WITT &
WILSON

RUSH
WITT &
WILSON

RUSH
WITT &
WILSON

RUSH
WITT &
WILSON

RUSH
WITT &
WILSON

RUSH
WITT &
WILSON

RUSH
WITT &
WILSON

RUSH
WITT &
WILSON

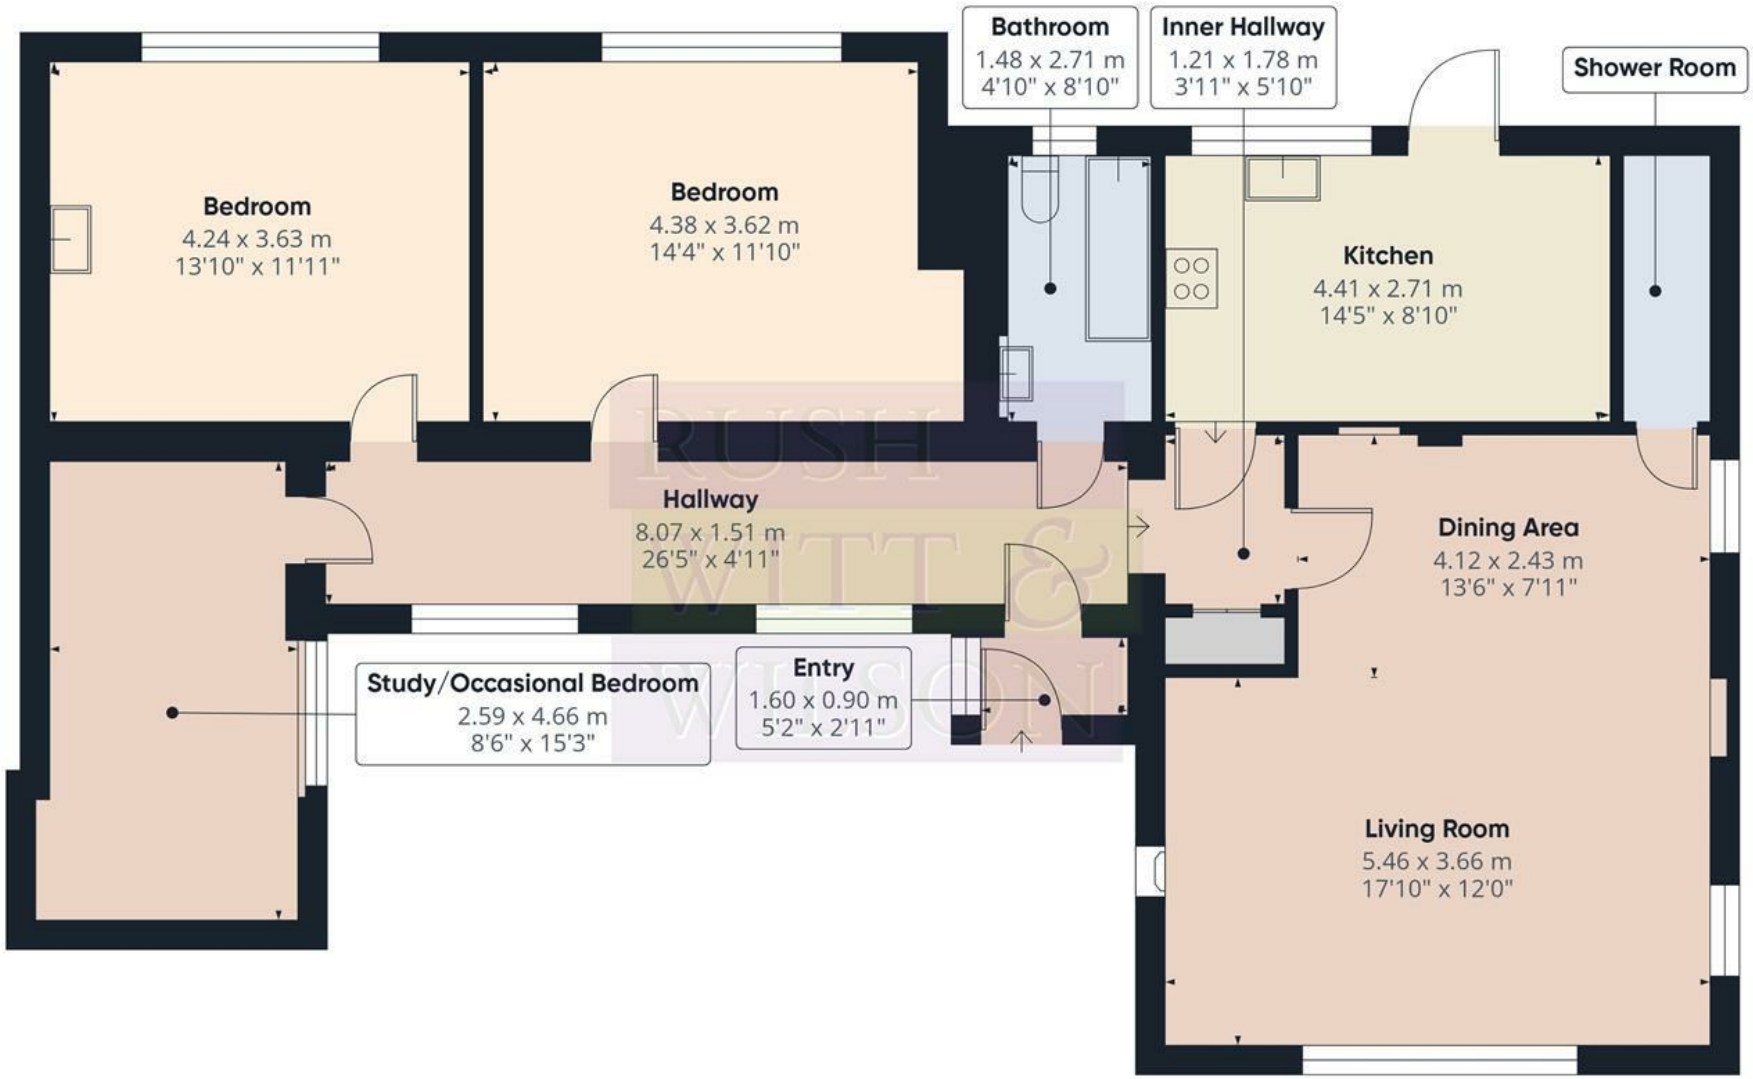

RUSH WITT & WILSON

Approximate total area(1)

110.3 m²

1187 ft²

(1) Excluding balconies and terraces

Calculations reference the RICS IPMS 3C standard. Measurements are approximate and not to scale. This floor plan is intended for illustration only.

GIRAFFE360

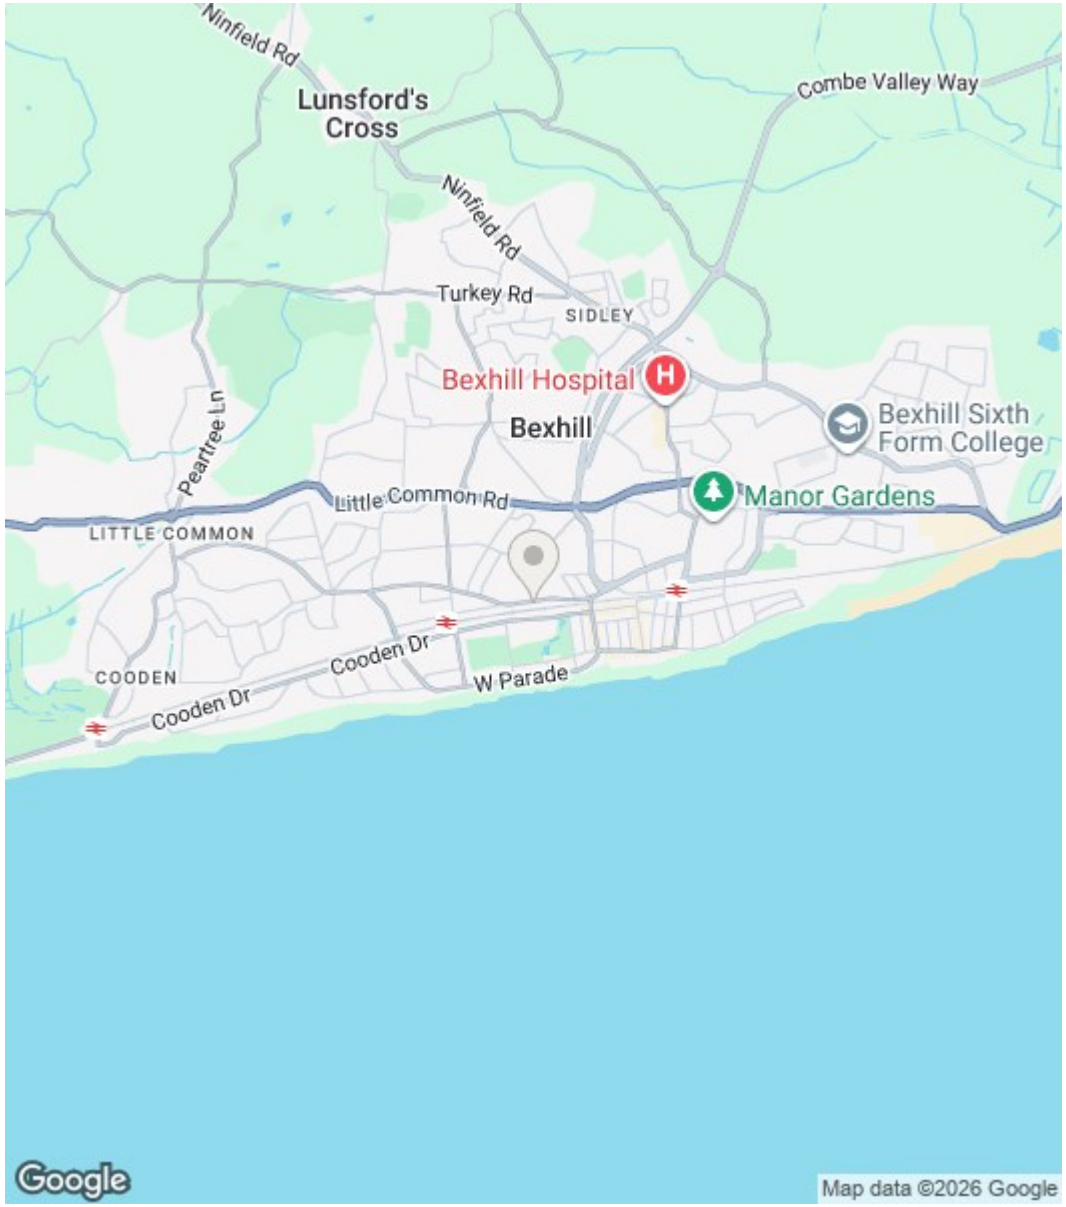

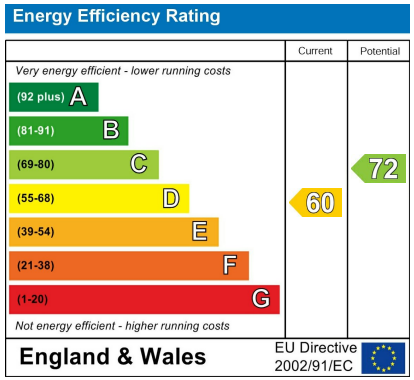

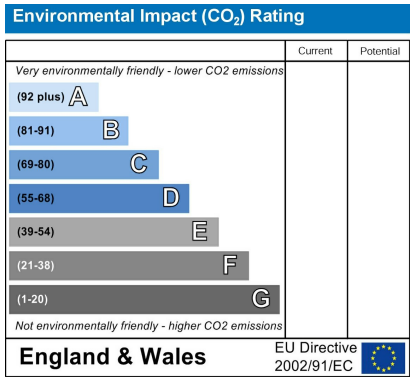

Council Tax Band - D

Fixtures and fittings: A list of the fitted carpets, curtains, light fittings and other items fixed to the property which are included in the sale (or may be available by separate negotiation) will be provided by the Seller's Solicitors.

Important Notice:

1. Particulars: These particulars are not an offer or contract, nor part of one. You should not rely on statements by Rush, Witt & Wilson in the particulars or by word of mouth or in writing ("information") as being factually accurate about the property, its condition or its value. Neither Rush, Witt & Wilson nor any joint agent has any authority to make any representations about the property, and accordingly any information given is entirely without responsibility on the part of the agents, seller(s) or lessor(s).

2. Photos, Videos etc: The photographs, property videos and virtual viewings etc. show only certain parts of the property as they appeared at the time they were taken. Areas, measurements and distances given are approximate only.

3. Regulations etc: Any reference to alterations to, or use of, any part of the property does not mean that any necessary planning, building regulations or other consent has been obtained. A buyer or lessee must find out by inspection or in other ways that these matters have been properly dealt with and that all information is correct.

4. VAT: The VAT position relating to the property may change without notice.

5. To find out how we process Personal Data, please refer to our Group Privacy Statement and other notices at https://rushwittwilson.co.uk/privacy-policy

RUSH WITT & WILSON

Residential Estate Agents
Lettings & Property Management

The Property Ombudsman
Relocation agent network

3 Devonshire Road
Bexhill-on-Sea
East Sussex
TN40 1AH
Tel: 01424 225588
bexhill@rushwittwilson.co.uk
www.rushwittwilson.co.uk