51 Cantelupe Road, Bexhill-On-Sea, East Sussex TN40 1HZ
Offers In Excess Of £155,000 Share of Freehold

About the property

A bright and spacious second floor apartment comprising private entrance with intercom entry system and stairs leading to the landing, living room, modern fitted kitchen, two double bedrooms, one with a fitted wardrobe and bathroom, study area in hallway. Other internal benefits include gas central heating system and double glazed windows throughout, share of freehold 936 years remaining, vacant possession. The property also has access to a loft space and there is extensive storage within the apartment.

The property is situated in this highly convenient location of Bexhill, within walking distance to Bexhill town centre, Bexhill mainline train station to London, Bexhill's seafront and beautiful promenade.

Viewings are highly recommend by the vendors chosen sole agent Rush, Witt & Wilson Bexhill.

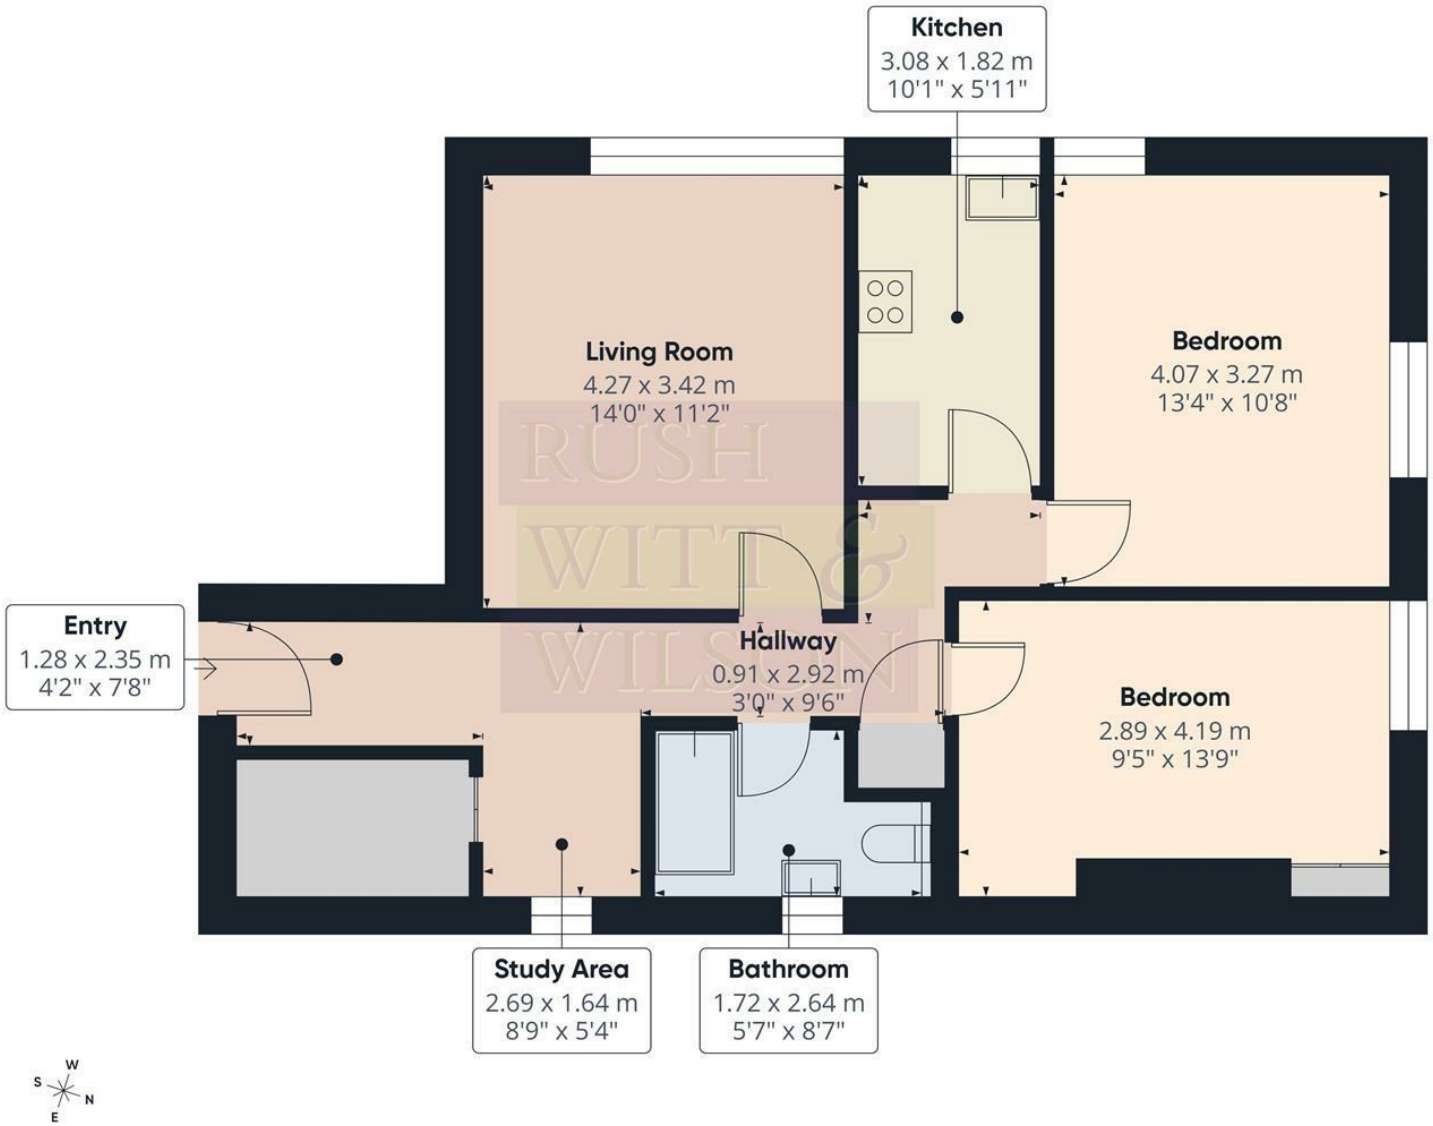

RUSH WITT & WILSON

Approximate total area(1)

65.4 m²

703 ft²

(1) Excluding balconies and terraces

Calculations reference the RICS IPMS 3C standard. Measurements are approximate and not to scale. This floor plan is intended for illustration only.

GIRAFFE360

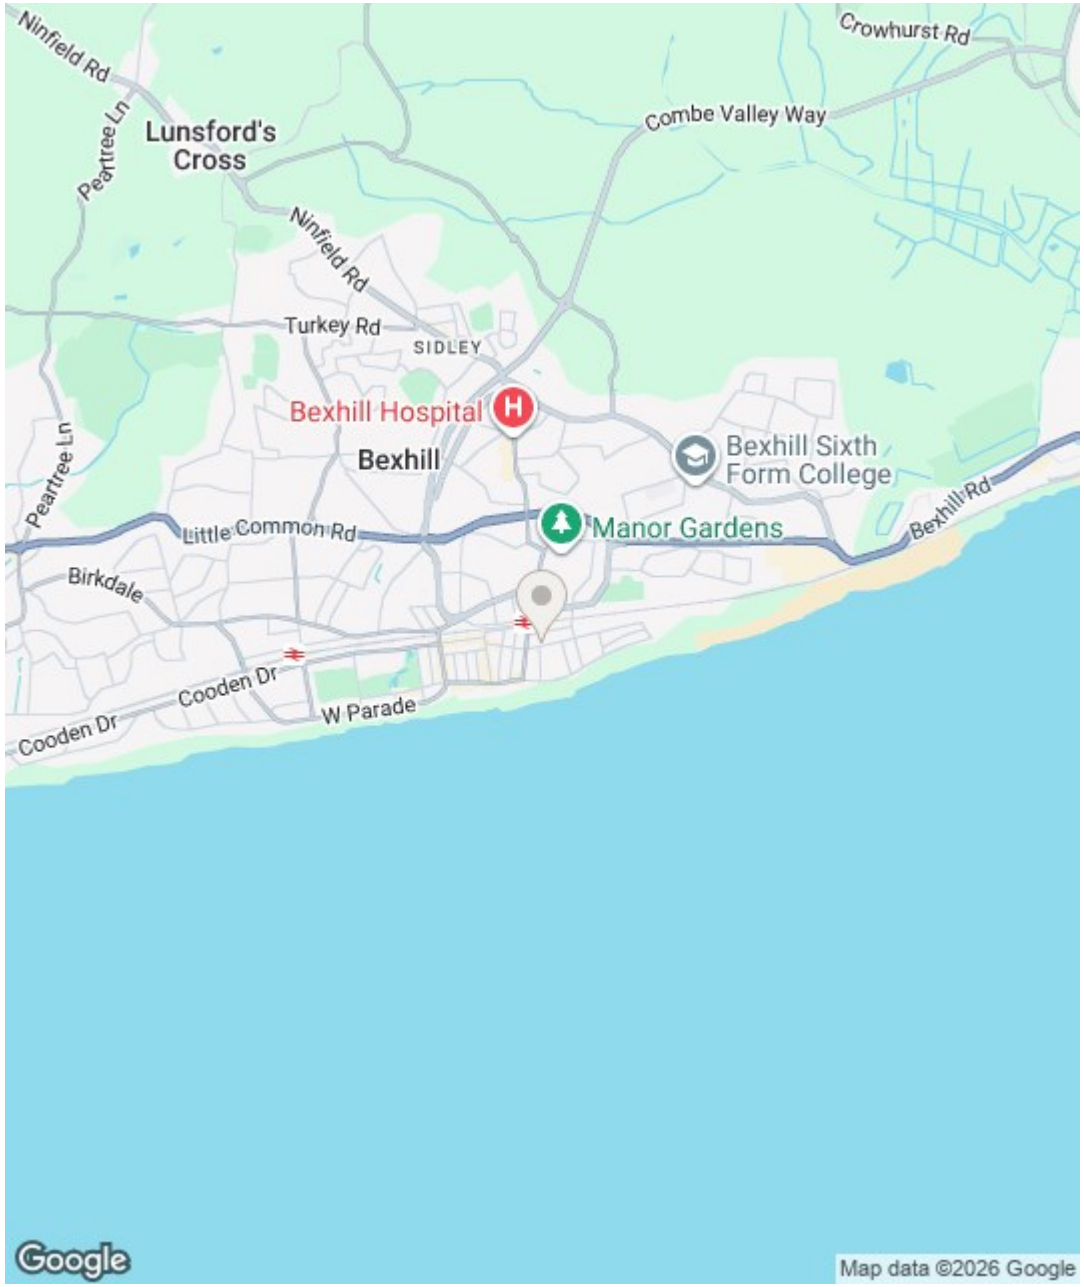

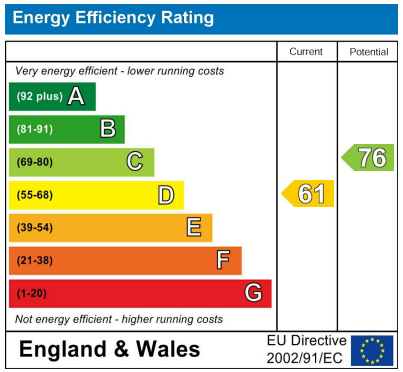

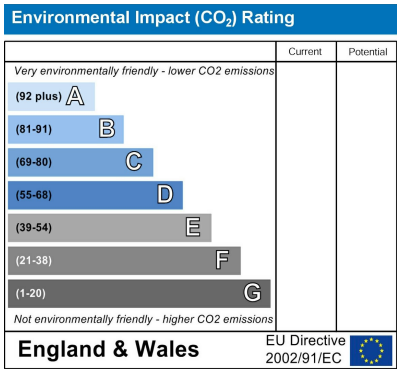

Council Tax Band - A

Fixtures and fittings: A list of the fitted carpets, curtains, light fittings and other items fixed to the property which are included in the sale (or may be available by separate negotiation) will be provided by the Seller's Solicitors.

Important Notice:

1. Particulars: These particulars are not an offer or contract, nor part of one. You should not rely on statements by Rush, Witt & Wilson in the particulars or by word of mouth or in writing ("information") as being factually accurate about the property, its condition or its value. Neither Rush, Witt & Wilson nor any joint agent has any authority to make any representations about the property, and accordingly any information given is entirely without responsibility on the part of the agents, seller(s) or lessor(s).

2. Photos, Videos etc: The photographs, property videos and virtual viewings etc. show only certain parts of the property as they appeared at the time they were taken. Areas, measurements and distances given are approximate only.

3. Regulations etc: Any reference to alterations to, or use of, any part of the property does not mean that any necessary planning, building regulations or other consent has been obtained. A buyer or lessee must find out by inspection or in other ways that these matters have been properly dealt with and that all information is correct.

4. VAT: The VAT position relating to the property may change without notice.

5. To find out how we process Personal Data, please refer to our Group Privacy Statement and other notices at https://rushwittwilson.co.uk/privacy-policy

RUSH WITT & WILSON

3 Devonshire Road, Bexhill-on-Sea, East Sussex, TN40 1AH
Tel: 01424 225588 | bexhill@rushwittwilson.co.uk | www.rushwittwilson.co.uk