First Floor Rear, 3 Manilla Road, Clifton, Bristol, BS8 4ED

£180,000

A first floor apartment in need of renovation, situated in the heart of Clifton.

- Renovation Project
- Huge Potential
- Sought After Location
- No Chain
- Electric Heating

**The Property**
The apartment is situated on the first floor of an attractive period building which makes up part of the ever-popular Manilla Road. Upon entry you're greeted by a lounge area with high ceilings and sash windows to the rear. Situated parallel is a fitted kitchen. The remaining floor space consists of a bedroom with fitted wardrobe and three-piece bathroom suite. Whilst presentable the property does require full renovation throughout and has been modestly priced to reflect this.

**Location**
Clifton Village is one of the most unique and sought after locations in the City. From its very early days as a Spa destination to the later Georgian and Victorian influences Clifton offers charm at every turn from the fine sweep of Royal York Crescent to the grandeur of Victoria Square. At its heart lies the picturesque "Village" offering an eclectic range of independent shops, boutiques, cafes, bars and restaurants including Cote, The Ivy and the Avon Gorge Hotel. The Downs offers four hundred acres of green public space whilst Brunel's Clifton Suspension Bridge provides a gateway to the Ashton Court Estate with its woodlands, mountain bike trails and walks whilst there is excellent access to the exciting Harbourside district, the City Centre and Temple Meads.

**Other Information**
Management fee - £103 pcm
Council Tax Band - A

**Please Note**
Hollis Morgan endeavour to make our sales details clear, accurate and reliable in line with the Consumer Protection from Unfair Trading Regulations 2008 but they should not be relied on as statements or representations of fact and they do not constitute any part of an offer or contract. All Hollis Morgan references to planning, tenants, boundaries, potential development, tenure etc is to be superseded by the information provided in your solicitors enquiries. It should not be assumed that this property has all the necessary Planning, Building Regulation or other consents. Any services, appliances and heating system(s) listed may not been checked or tested and you should rely on your own investigations. The seller does not make any representation or give any warranty in relation to the property and we have no authority to do so on behalf of the seller. Please note that in some instances the photographs may have been taken using a wide angle lens.

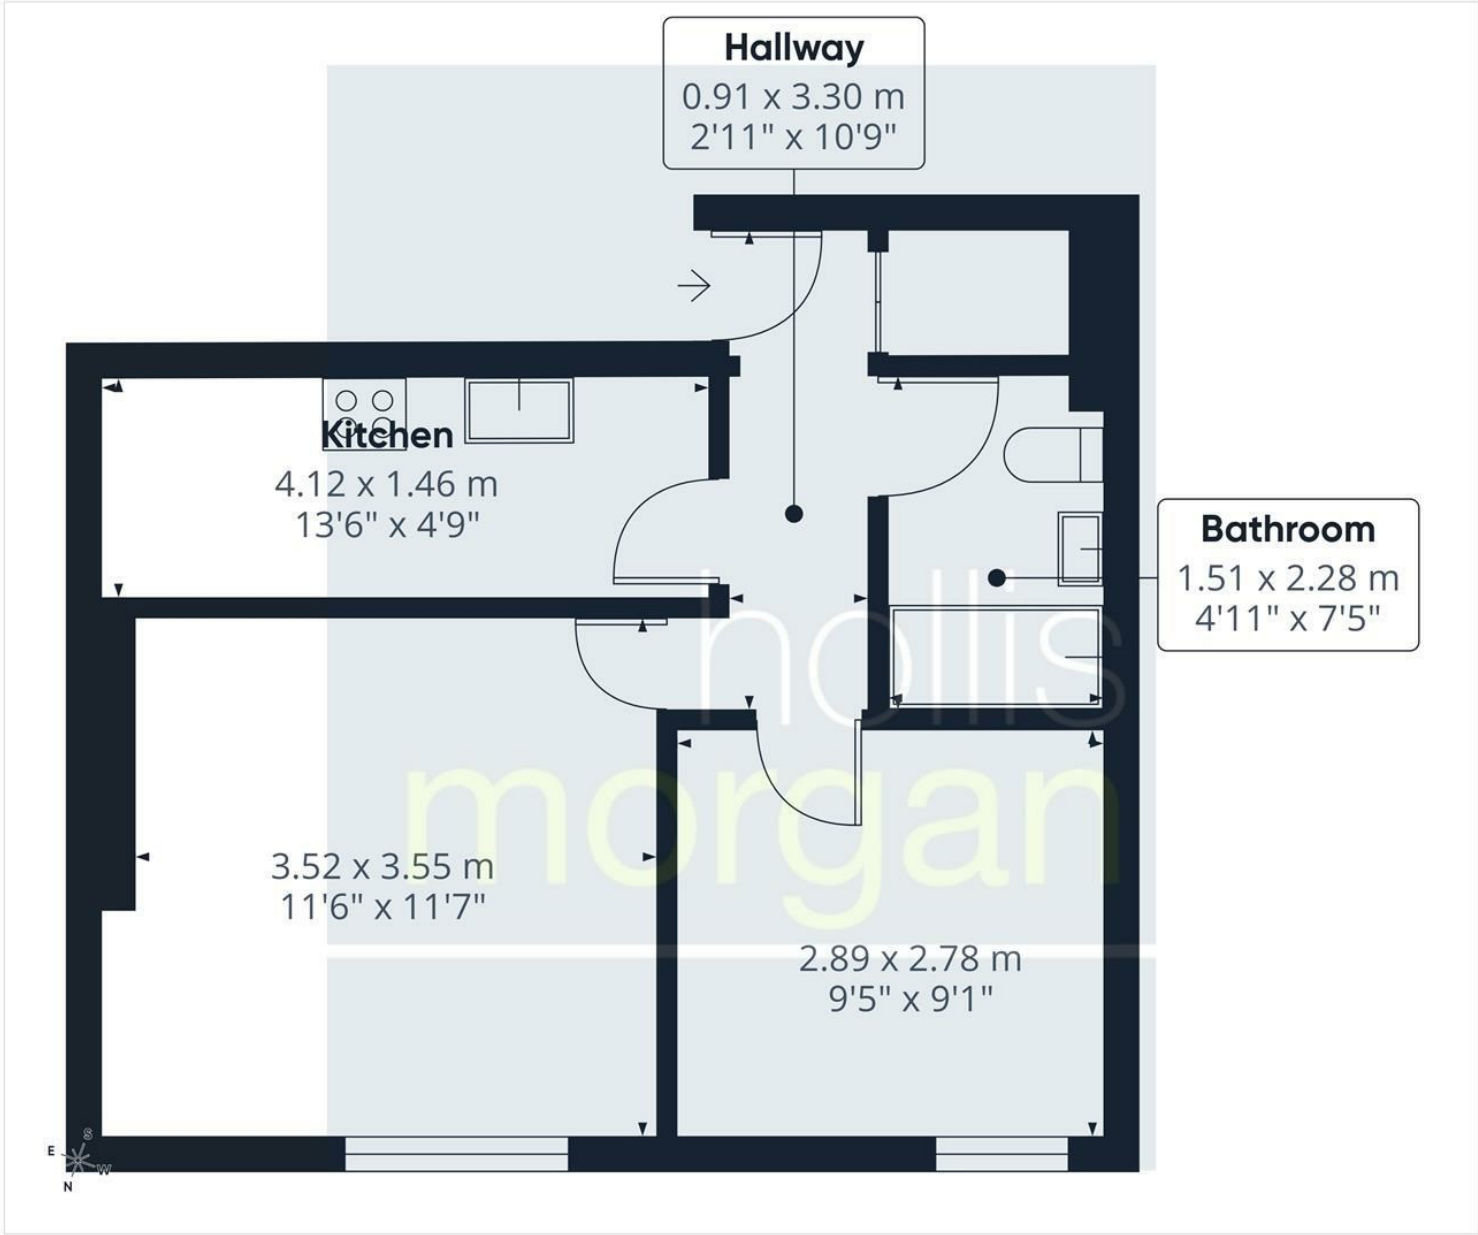


hollis morgan

**Approximate total area**(1)

34.8 m²

375 ft²

(1) Excluding balconies and terraces

Calculations reference the RICS IPMS 3C standard. Measurements are approximate and not to scale. This floor plan is intended for illustration only.

GIRAFFE360

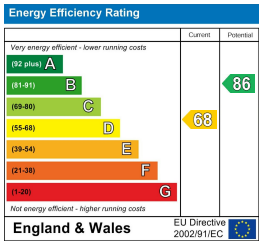


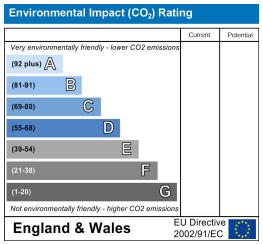


TEL | 0117 933 9522 | 9 Waterloo Street, Clifton, Bristol BS8 4BT

www.hollismorgan.co.uk | post@hollismorgan.co.uk

Hollis Morgan Property Limited, registered in England, registered no 7275716
Registered address, 5 Upper Belgrave Road, Clifton, Bristol BS8 2XQ

hollis
morgan