



**11, East Stratton Close,
Bracknell,
Berkshire, RG12 0XY**

£750,000 Freehold



A well presented and extended four bedroom detached family home, offering a modern, open plan feel to the ground floor, together with a versatile annexe room/fifth bedroom with an adjoining shower room/WC. The spacious accommodation features a lounge opening into a dining area, leading through to an additional study or ideal playroom. Further benefits include a refitted kitchen with integrated appliances and a ground floor cloakroom. To the first floor, the master bedroom benefits from an en suite shower room, while the remaining bedrooms are served by a family bathroom. This is a considerably larger home than first impressions may suggest, and an internal viewing is therefore strongly recommended to fully appreciate the space and versatility of the accommodation on offer.


- An extended family home in a quiet cul-de-sac
- Modern fitted kitchen with integrated appliances
- Private garden with outdoor kitchen
- Open planned style ground floor accommodation
- Annexe room/bedroom 5 plus attached shower room
- Convenient to local shops, bus services and railway station

To the rear of the property is a private garden featuring an outdoor kitchen making it an ideal entertaining space for family and friend get together.

The property is located within a quiet cul-de-sac just a short distance from amenities such as a railway station, shops, bus services and the house is just a few minutes drive from the A329(M) giving easy access to both the M3 and M4 motorways.

Notice: In compliance with Section 21 of the Estate Agents Act 1979, we hereby declare that the vendor of this property is a relative of an employee of Michael Hardy Wokingham Ltd.

Council Tax Band: E
Local Authority: Bracknell Forest Council
Energy Performance Rating: C

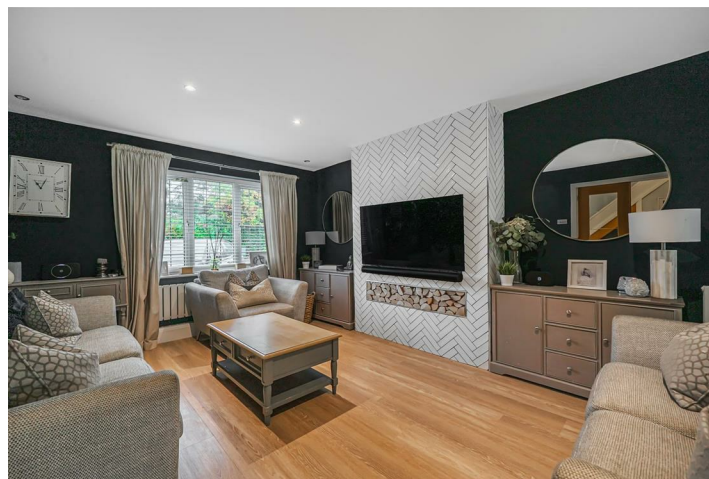




East Stratton Close, Bracknell, RG12

Approximate Area = 1636 sq ft / 151.9 sq m

For identification only - Not to scale

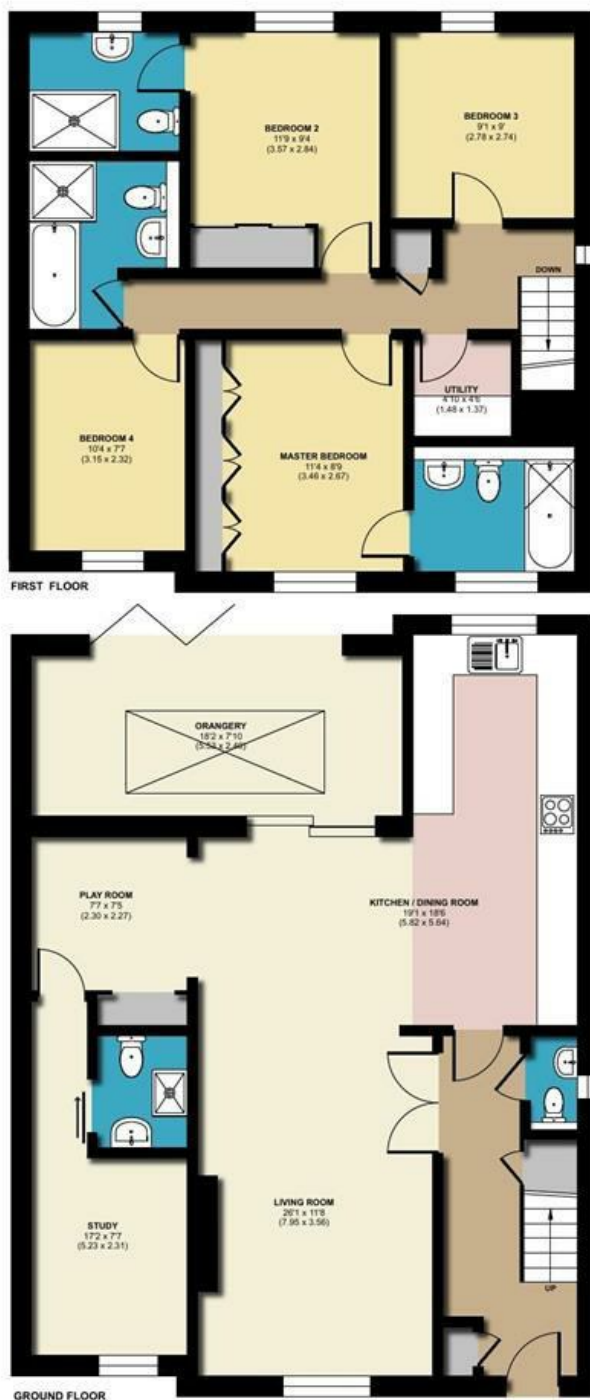

Floor plan produced in accordance with RICS Property Measurement 2nd Edition, Incorporating International Property Measurement Standards (IPMS2 Residential). © nitchcom 2026. Produced for Michael Hardy. REF: 1538016

Residential Sales and Lettings
9 Broad Street, Wokingham,
Berkshire RG40 1AU

0118 977 6776

properties@michael-hardy.co.uk
lettings@michael-hardy.co.uk

Michael Hardy
MICHAEL HARDY
SALES & LETTING

Crowthorne Sales,
28 Dukes Ride, Crowthorne,
Berkshire RG45 6LT

01344 779999

crowthorne@michael-hardy.co.uk
www.michael-hardy.co.uk

These particulars have been prepared in good faith to give a fair overall view of the property; they do not constitute an offer and will not form part of any contract. We make no representation about the conditions of the property nor that any services or appliances are in good working order; this should be checked by your surveyor. Furthermore, you should not assume that any items or features referred to in these particulars or shown in the photographs are included in the sale price. Your solicitor should check this as part of the normal conveyancing process.

N.B. Please note that we have not checked whether the property, or any part of it, complies with the planning acts or building regulations. This should be checked by your surveyor or solicitor.
Registered Office: Cromar House, 9 Broad Street, Wokingham, Berkshire RG40 1AU Registered in England no: 1867303