

Duke Road, London, W4

Guide Price £1,500,000

WHITMAN & CO.

SALES · LETTINGS · COMMERCIAL



An immaculately presented, interior-designed period property located on this sought-after road in the ever-popular Glebe Estate. Positioned on the favoured west side of Duke Road with a lovely open rear aspect, the house has been fully extended into the loft and on the ground floor with the accommodation comprising four double bedrooms, two bathrooms, a reception room with wood floors and bay window, a full-width kitchen/breakfast room with a-pex cieling overlooking the garden, a wonderful and private 30' west-facing garden, a guest cloakroom, and eaves storage. Located within a short walk of Chiswick High Road's shops, cafes and restaurants, Chiswick House and Grounds and The River. Transport links include Turnham Green station, local bus routes and the A4/M4 for routes in and out of London.








Duke Road, W4

Approximate gross internal area
142.52 sq m / 1534 sq ft
(Including Eaves Storage & Shed)
Eaves Storage : 6.83 sq m / 74 sq ft
Shed : 1.19 sq m / 13 sq ft


Key :
CH - Ceiling Height

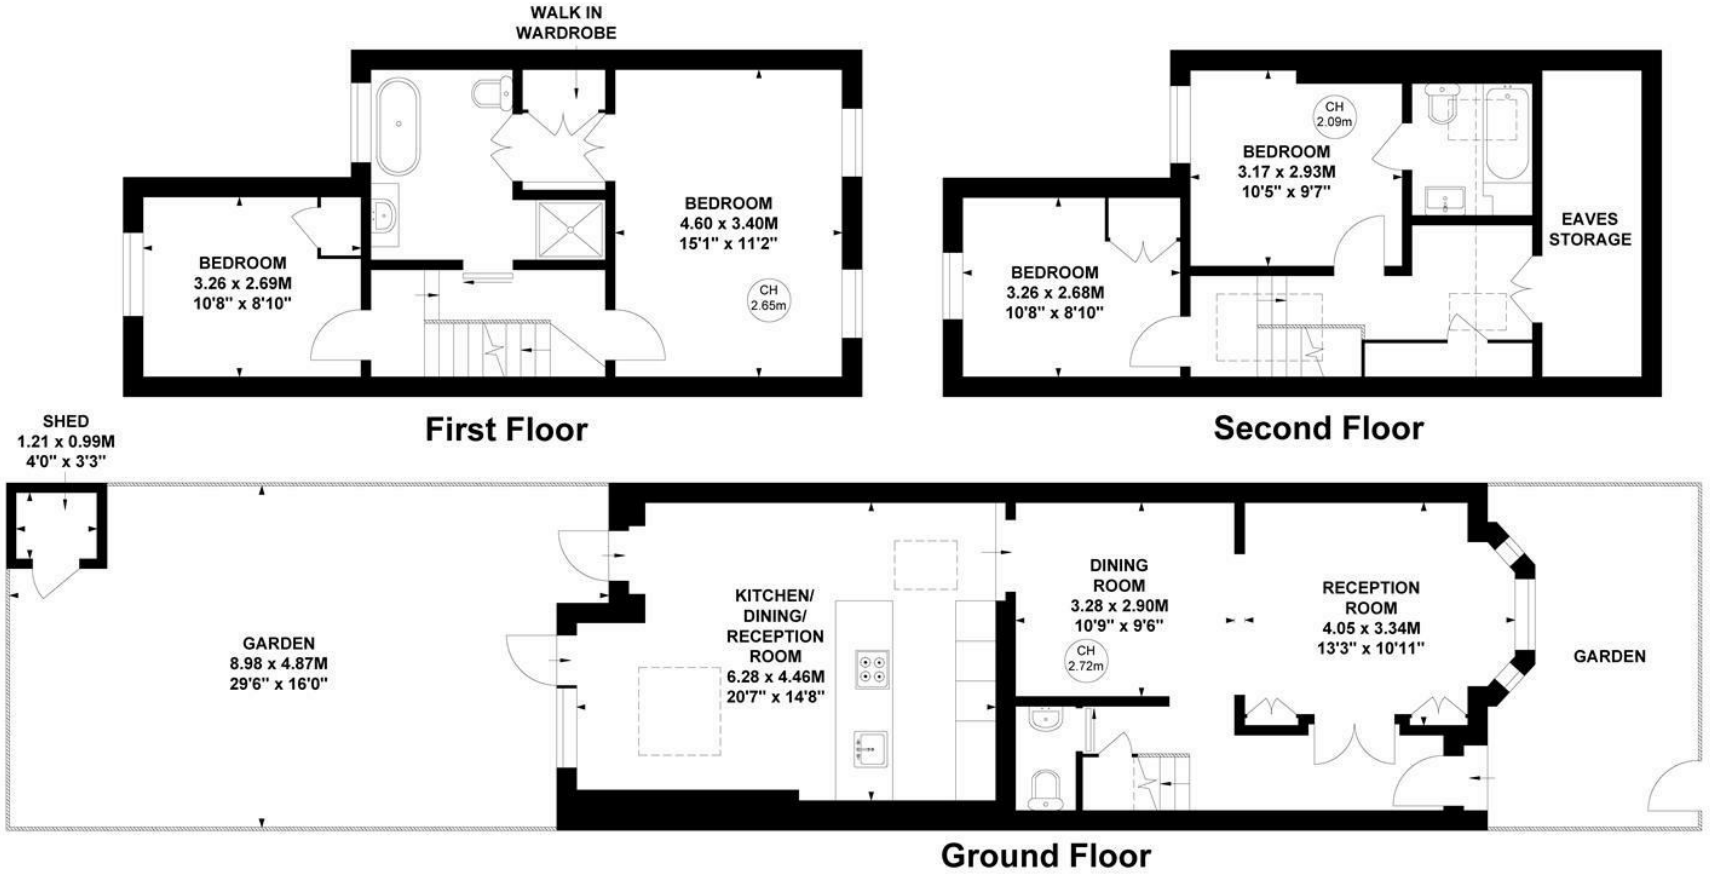

Not to scale, for guidance only and must not be relied upon as a statement of fact.
All measurements and areas are approximate only

- Located in the ever-popular Glebe Estate!
- Four double bedrooms
- Reception room with wood floors and bay window
- Fully extended into the loft and on the ground floor
- Two bathrooms
- Private 30' west-facing garden

Tenure - Freehold
Local Authority - Hounslow
Council Tax - Band F

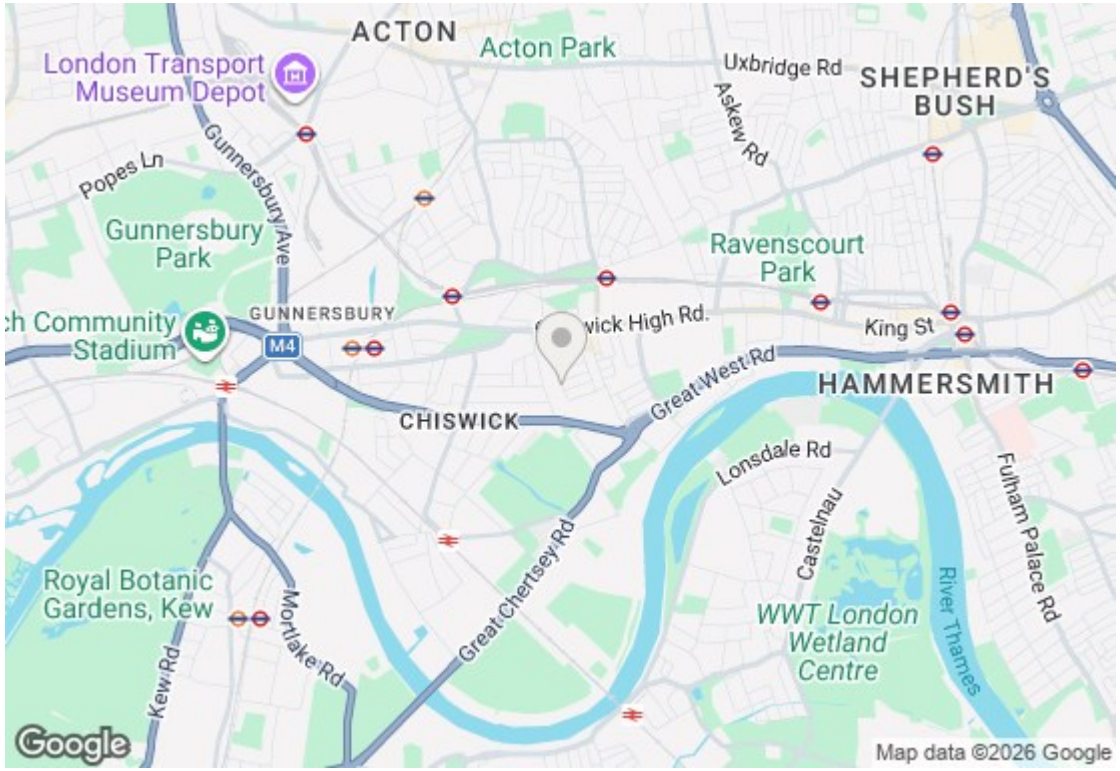
ACTON
Acton Park
London Transport Museum Depot
Uxbridge Rd
SHEPHERD'S BUSH
Askew Rd
Popes Ln
Gunnersbury Ave
Gunnersbury Park
Ravenscourt Park
GUNNERSBURY
M4
King St
Great West Rd
HAMMERSMITH
CHISWICK
Lonsdale Rd
Castelnau
Fulham Palace Rd
River Thames
Royal Botanic Gardens, Kew
Mortlake Rd
Great Chertsey Rd
Kew Rd
WWT London Wetland Centre
Google
Map data ©2026 Google





