

# Pinkneys Road

Maidenhead • Berkshire • SL6 5DJ

Guide Price: £1,250,000



coopers  
est 1986

# Pinkneys Road

Maidenhead • Berkshire • SL6 5DJ

A rare opportunity to purchase a spacious five bedroom family home on Pinkneys Road, widely regarded as one of Maidenhead's most sought after roads. Offering easy access to the town centre, Maidenhead Station (Elizabeth Line) and excellent schooling. The ground floor of the property comprises spacious hallway with doors leading to the 22ft reception room, 12ft family room, 13ft dining room, 8ft study and W/C. The spacious 25ft open plan kitchen/breakfast room leads to a separate utility room, an additional WC and a 10ft office, providing excellent practicality and a dedicated space for working from home. To the first floor is the 23ft main bedroom with en-suite, 12ft second bedroom, 12ft third bedroom, 11ft fourth bedroom, 10ft fifth bedroom and family bathroom. Outside the property benefits from a large driveway and a private rear garden, with access to the 18ft garage available from both areas.

Five bedroom home

Detached

Sought after location

22ft reception room

25ft kitchen/breakfast room

23ft main bedroom with en-suite

Multiple office spaces

Private rear garden

18ft garage

Driveway for multiple vehicles

These particulars are intended as a guide and must not be relied upon as statements of fact. Your attention is drawn to the Important Notice on the last page.





# Pinkneys Road, Maidenhead, SL6

Approximate Area = 2381 sq ft / 221.2 sq m


Limited Use Area(s) = 46 sq ft / 4.2 sq m

Garage = 313 sq ft / 29 sq m

Total = 2740 sq ft / 254.4 sq m

For identification only - Not to scale

Denotes restricted  
head height

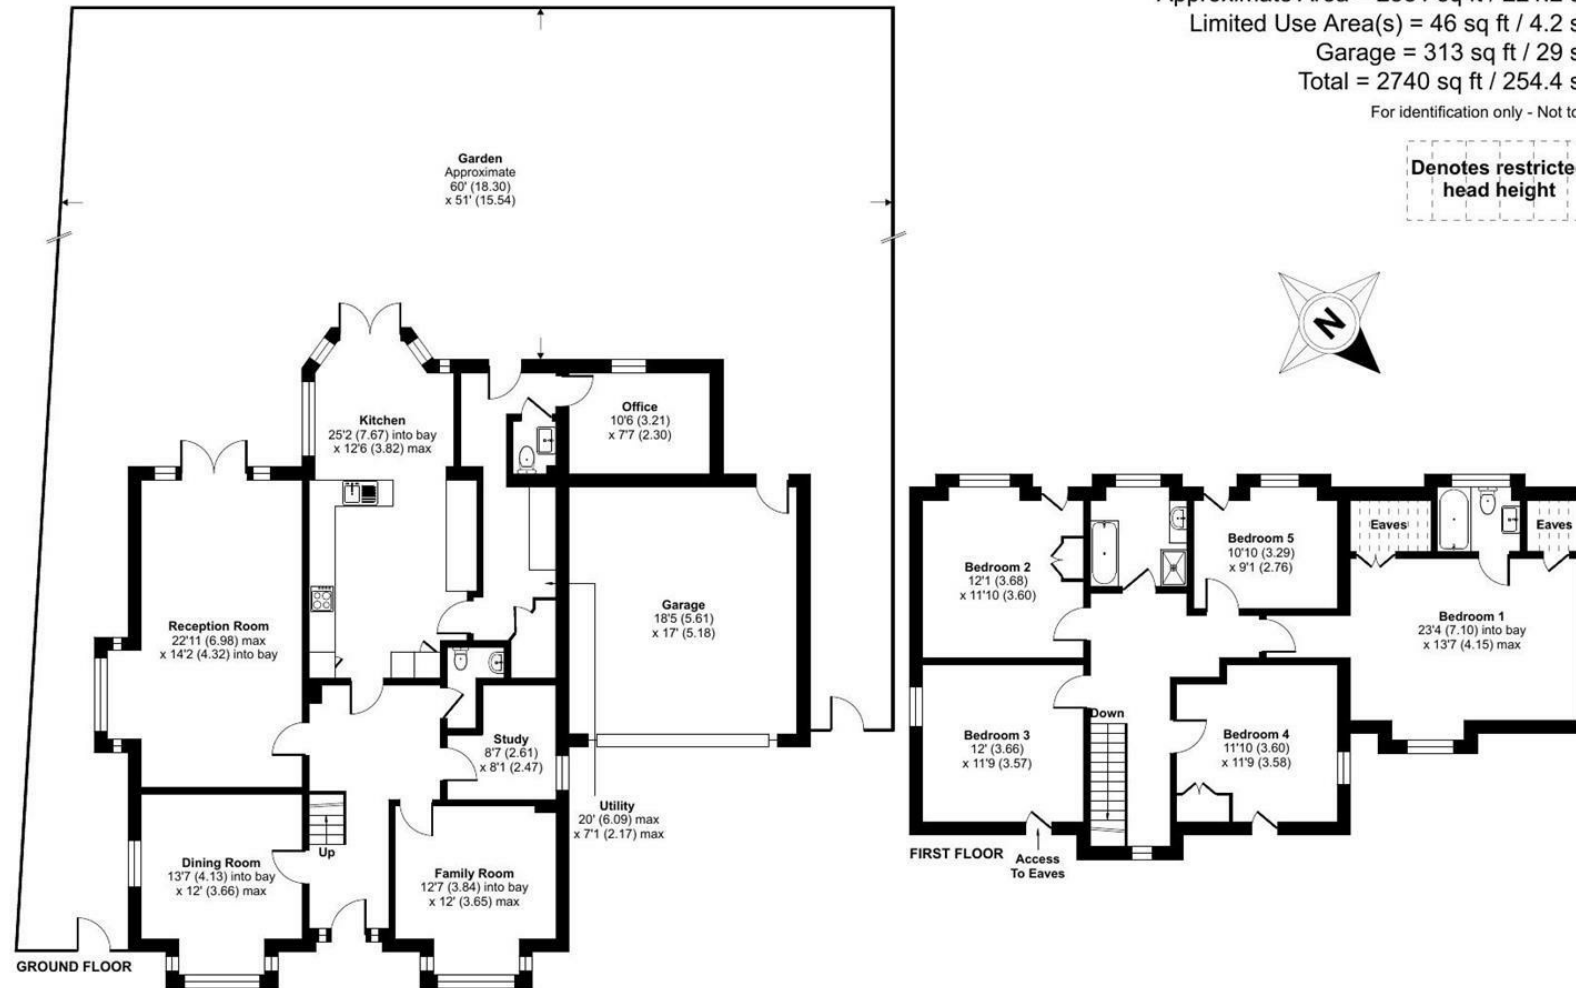

Floor plan produced in accordance with RICS Property Measurement 2nd Edition, Incorporating International Property Measurement Standards (IPMS2 Residential). © nchecom 2026. Produced for Coopers. REF: 1534627


**coopers**  
est 1986

**coopers**  
est 1986

42 Queen Street, Maidenhead,  
SL6 1HZ

maidenhead@coopersresidential.co.uk

**CoopersResidential.co.uk**

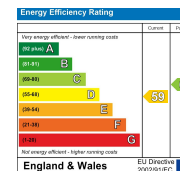

Important Notice: These particulars, whilst believed to be accurate are set out as a general outline only for guidance and do not constitute any part of an offer or contract. Intending purchasers should not rely on them as statements or representation of fact, but must satisfy themselves by inspection or otherwise has the authority to make or give any representation or warranty in respect of the property.