

Pinkneys Road

Maidenhead • Berkshire • SL6 5DN

Guide Price: £1,250,000



coopers
est 1986

Pinkneys Road

Maidenhead • Berkshire • SL6 5DN

A rare opportunity to acquire a spacious three bedroom, three bathroom 16th century period home on Pinkneys Road, widely regarded as one of Maidenhead's most sought-after residential addresses. Set within a generous plot of approximately 0.4 acres, the property combines period character with spacious accommodation throughout. Offering easy access to the town centre, Maidenhead Station (Elizabeth Line) and excellent schooling. The ground floor of the property comprises 29ft living room, 25ft kitchen/dining room, 9ft utility, 10ft office/fourth bedroom, shower room and 17ft garage. To the first floor is the 23ft main bedroom with fitted wardrobes and en-suite, 12ft second bedroom, 13ft third bedroom and family bathroom. Outside there is off street parking for multiple vehicles and a large private rear garden.

16th century period home

Grade II listed

0.4 acre plot

Previous planning approved for detached garage

29ft living room

25ft kitchen/dining room

23ft main bedroom with fitted wardrobes and en-suite

17ft garage

Large private rear garden

Large private driveway

These particulars are intended as a guide and must not be relied upon as statements of fact. Your attention is drawn to the Important Notice on the last page.






Pinkneys Road, Maidenhead, SL6

Approximate Area = 2051 sq ft / 190.5 sq m (includes garage)

Outbuilding = 135 sq ft / 12.5 sq m

Total = 2186 sq ft / 203 sq m

For identification only - Not to scale

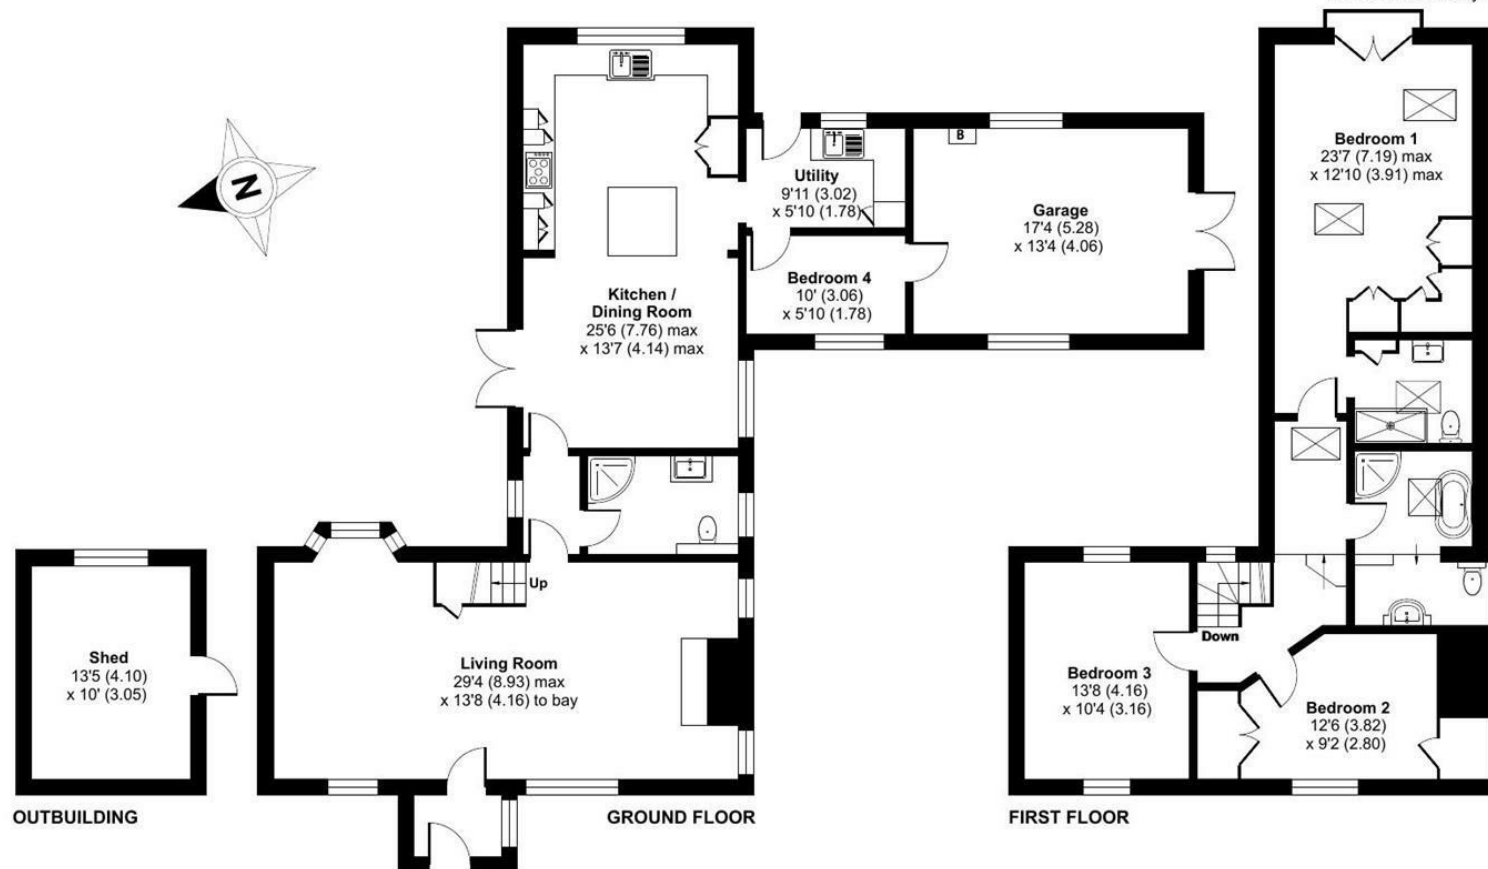

Floor plan produced in accordance with RICS Property Measurement 2nd Edition, Incorporating International Property Measurement Standards (IPMS2 Residential). © nchecom 2026. Produced for Coopers. REF: 1530709


coopers
est 1986

coopers
est 1986

**42 Queen Street, Maidenhead,
, SL6 1HZ**

maidenhead@coopersresidential.co.uk

CoopersResidential.co.uk

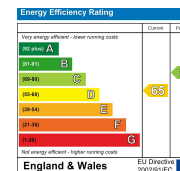

Important Notice: These particulars, whilst believed to be accurate are set out as a general outline only for guidance and do not constitute any part of an offer or contract. Intending purchasers should not rely on them as statements or representation of fact, but must satisfy themselves by inspection or otherwise has the authority to make or give any representation or warranty in respect of the property.