St. Chads Road

Maidenhead • Berkshire • SL6 3BG

Guide Price: £450,000



coopers

est 1986

St. Chads Road

Maidenhead • Berkshire • SL6 3BG

A three bedroom semi detached home, situated on St Chads Road in the popular area of Cox Green. The property is conveniently positioned for access to Maidenhead town centre, offering a range of local amenities, shops, restaurants and excellent transport links. The ground floor comprises a spacious reception room, a separate dining room leading through to the kitchen. To the first floor are three well proportioned bedrooms and a family bathroom. Outside, the property benefits from driveway parking to the front, alongside a rear garden.

No chain

Semi detached

Three bedrooms

Spacious living room

Separate dining room

Kitchen with access to the garden

Driveway Parking

South east facing garden

Well regarded schools

Walking distance to local amenities

These particulars are intended as a guide and must not be relied upon as statements of fact. Your attention is drawn to the Important Notice on the last page.
















Chads Road, Maidenhead, SL6

Approximate Area = 888 sq ft / 82.4 sq m

For identification only - Not to scale

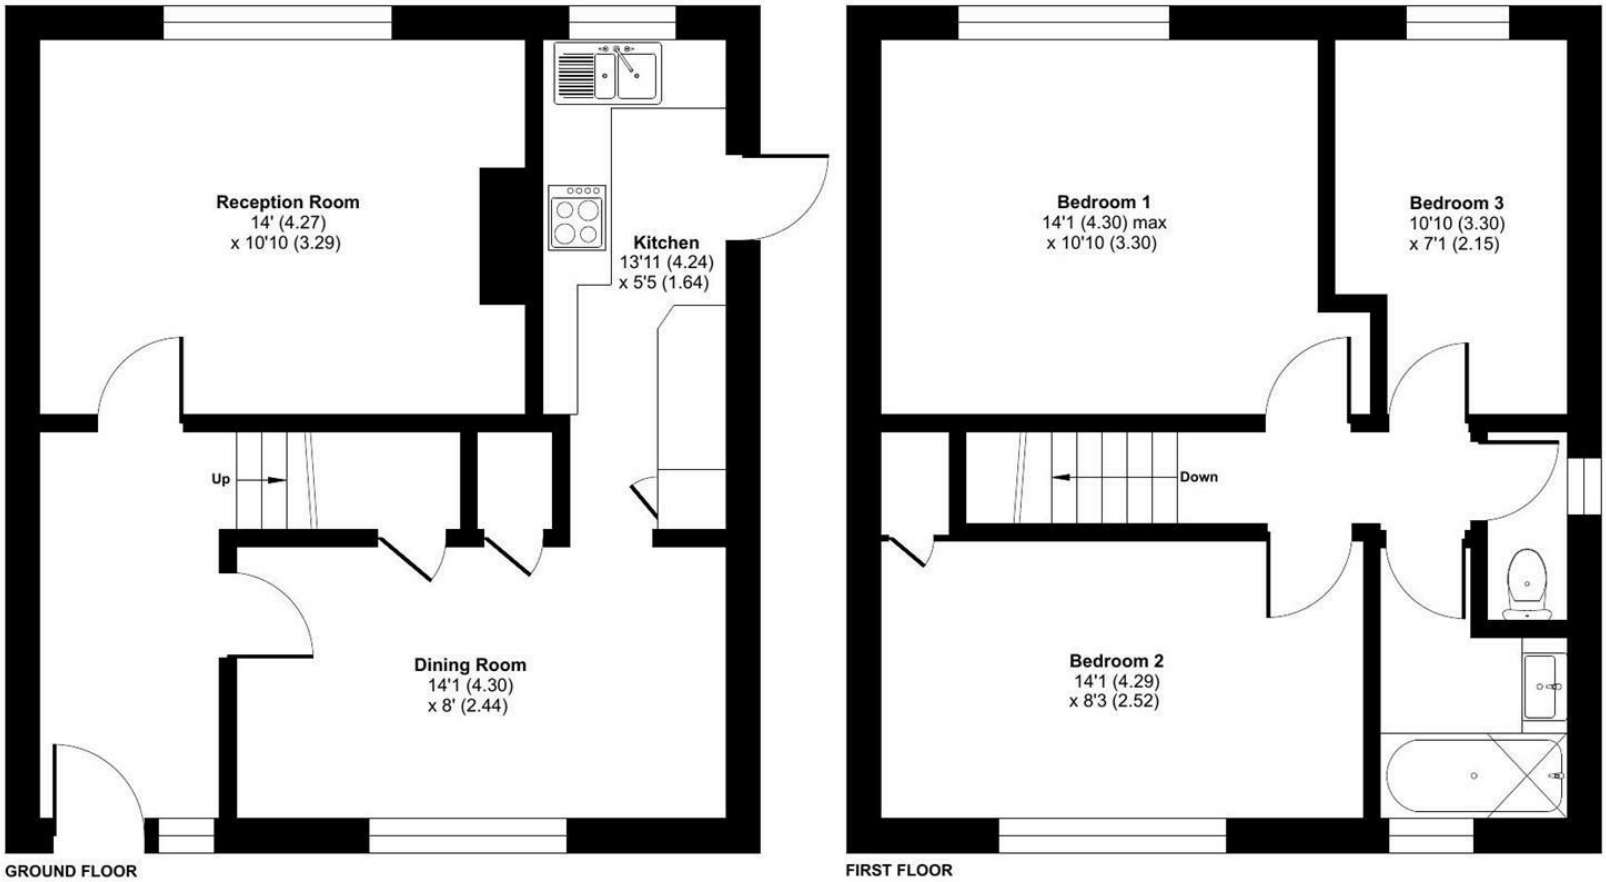


Floor plan produced in accordance with RICS Property Measurement 2nd Edition, Incorporating International Property Measurement Standards (IPMS2 Residential). ©nichecom 2026. Produced for Coopers. REF: 1540495

coopers est 1986

coopers est 1986

42 Queen Street, Maidenhead,
, SL6 1HZ
maidenhead@coopersresidential.co.uk

CoopersResidential.co.uk

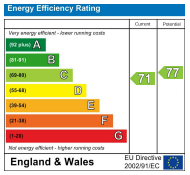

Important Notice: These particulars, whilst believed to be accurate are set out as a general outline only for guidance and do not constitute any part of an offer or contract. Intending purchasers should not rely on them as statements or representation of fact, but must satisfy themselves by inspection or otherwise has the authority to make or give any representation or warranty in respect of the property.