
65, Whitfield Street

London • • W1T 4AH

Per Month: £5,100 Per Month

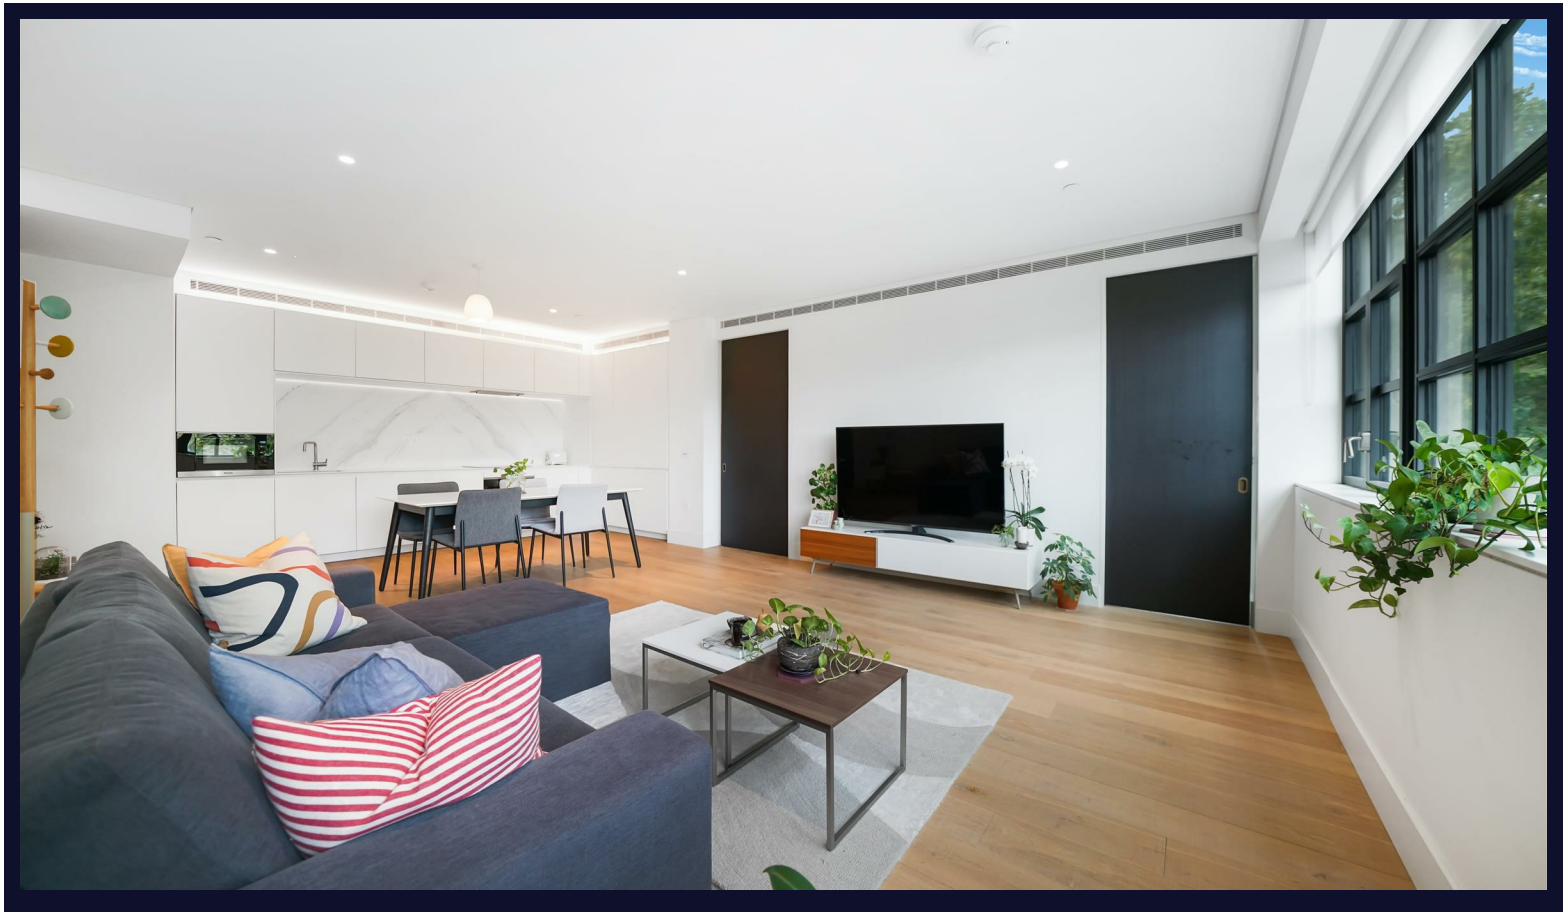

coopers

est 1986

65, Whitfield Street

London • • W1T 4AH

A stylish 2 double bedroom, 2 bathroom apartment of the contemporary, purpose-built, Asta House.

Situated on the 4th floor (with lift), this bright and spacious property boasts an open-plan kitchen/reception and spans over 900sq ft.

Available furnished, the apartment offer ample storage, an abundance of natural light and underfloor heating.

The building benefits from a porter and is superbly situated near to Goodge Street station and within easy reach of Tottenham Court Road, Oxford Street and Regents Park. UCL, University of Westminster and SOAS are also easily walkable.

2 bedrooms 2 bathrooms

Porter

Communal Terrace

Dual Aspect

Over 900sq ft

These particulars are intended as a guide and must not be relied upon as statements of fact. Your attention is drawn to the Important Notice on the last page.








The Society





Schools:

A stylish 2 double bedroom, 2 bathroom apartment of the contemporary, purpose-built, Asta House.

Train:

Car:

M4, A40, M25, M40

Council Tax Band:


E

(Distances are straight line measurements from centre of postcode)



Whitfield Street, W1T 4AH

Approx Gross Internal Area = 85.1 sq m / 916 sq ft

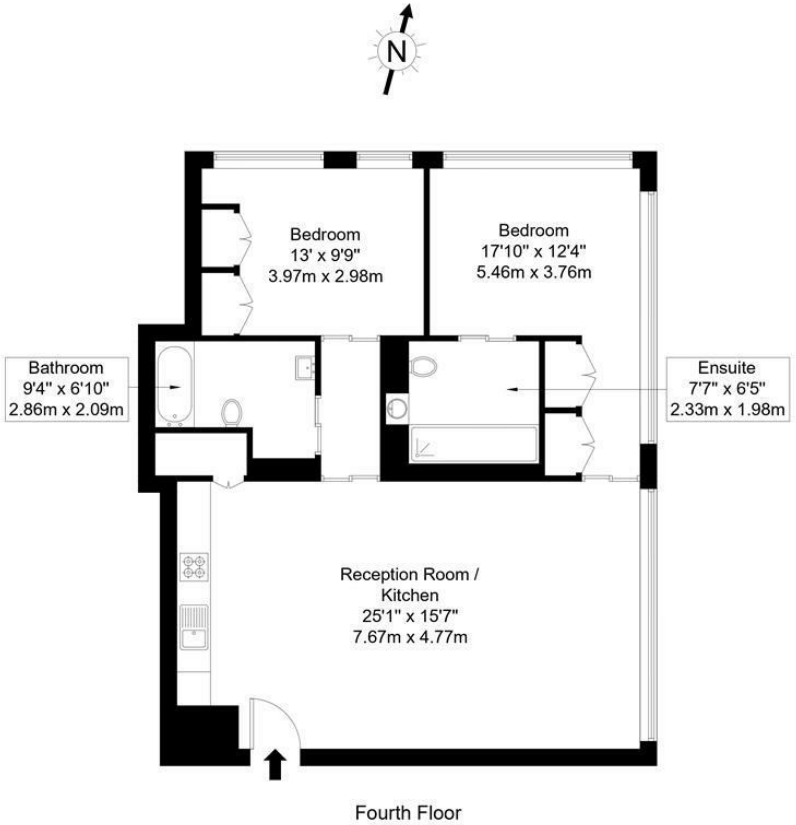

Fourth Floor

Ref :

Copyright BLEU PLAN

The Floor plan is not to scale and measurements and areas shown are approximate and therefore should be used for illustrative purposes only. The plan has been prepared in accordance with the RICS code of Measuring Practice and whilst we have confidence in the information produced it must not be relied on. Maximum lengths and widths are represented on the floor plan. If there is any aspect of particular importance, you should carry out or commission your own inspection of the property.
Copyright @ BleuPlan


coopers est 1986

0207 580 9658

22 Cleveland Street, Fitzrovia, London, W1T 4JB

info@coopersoflondon.co.uk

CoopersResidential.co.uk

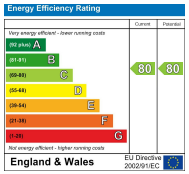

Important Notice: These particulars, whilst believed to be accurate are set out as a general outline only for guidance and do not constitute any part of an offer or contract. Intending purchasers should not rely on them as statements or representation of fact, but must satisfy themselves by inspection or otherwise has the authority to make or give any representation or warranty in respect of the property.