

37 Horncastle Road, Boston, PE21 9JA
£125,000


VENDOORS
ESTATE • AGENTS

37 Horncastle Road, Boston, PE21 9JA

This traditional three-bedroom terraced property is situated on Horncastle Road, Boston, and offers spacious accommodation arranged over two floors. The property benefits from two reception rooms, a fitted kitchen, a ground-floor bathroom and three well-proportioned bedrooms.

The home retains traditional character, with an attractive red-brick frontage, bay window and enclosed front garden. Offering generous living space and a practical layout, this property would make an ideal purchase for investors.



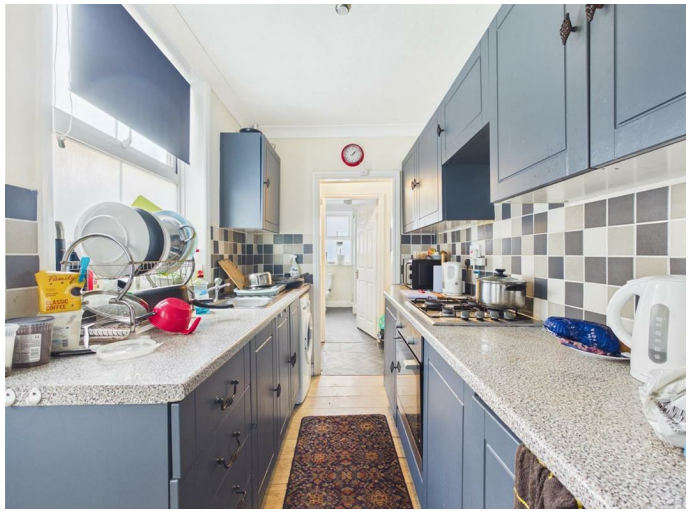















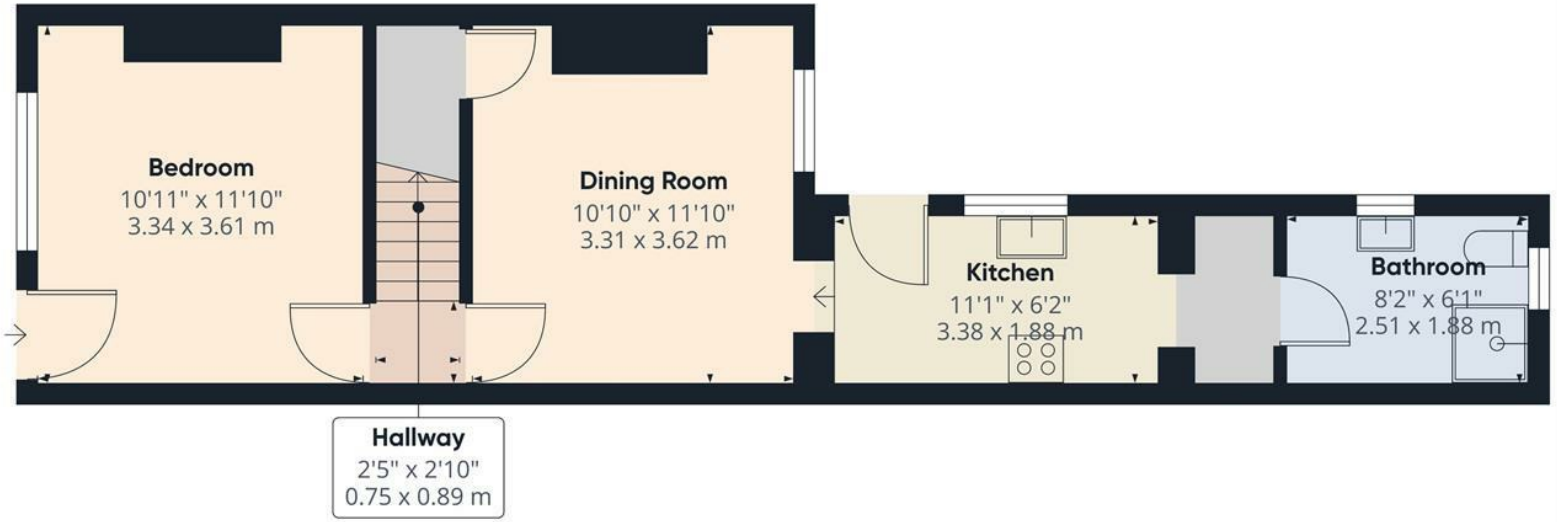

Ground Floor

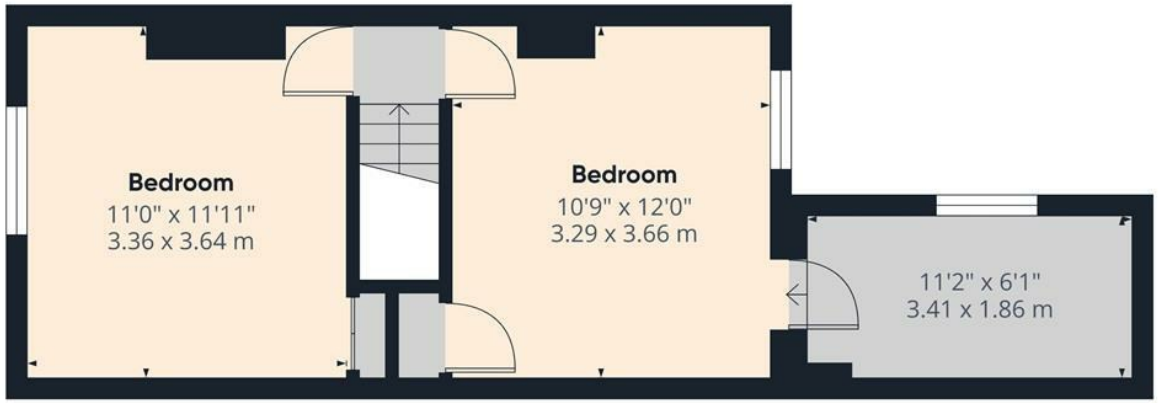



Floor 1

Approximate total area(1)

754 ft²

70.1 m²

(1) Excluding balconies and terraces

Calculations reference the RICS IPMS 3C standard. Measurements are approximate and not to scale. This floor plan is intended for illustration only.

GIRAFFE360

VENDOORS
ESTATE • AGENTS

Westbridge House, First Floor
6-8 Bridge Street, Boston PE21 8QF
T: 01205 365500 F: 01205 311696
E: sales@vendoors.co.uk
W: www.vendoors.co.uk