



Flat 3, 6 Threadneedle Street, Boston, PE21 6SQ
£99,950

VENDOORS
ESTATE • AGENTS


Flat 3, 6 Threadneedle Street, Boston, PE21 6SQ

Situated at Threadneedle Street in Boston, Flat 3, 6 Threadneedle Street presents an opportunity for buyers or tenants seeking a conveniently located home close to local amenities and everyday services. The property offers the potential to suit an investor with it being let under AST for £750pcm.







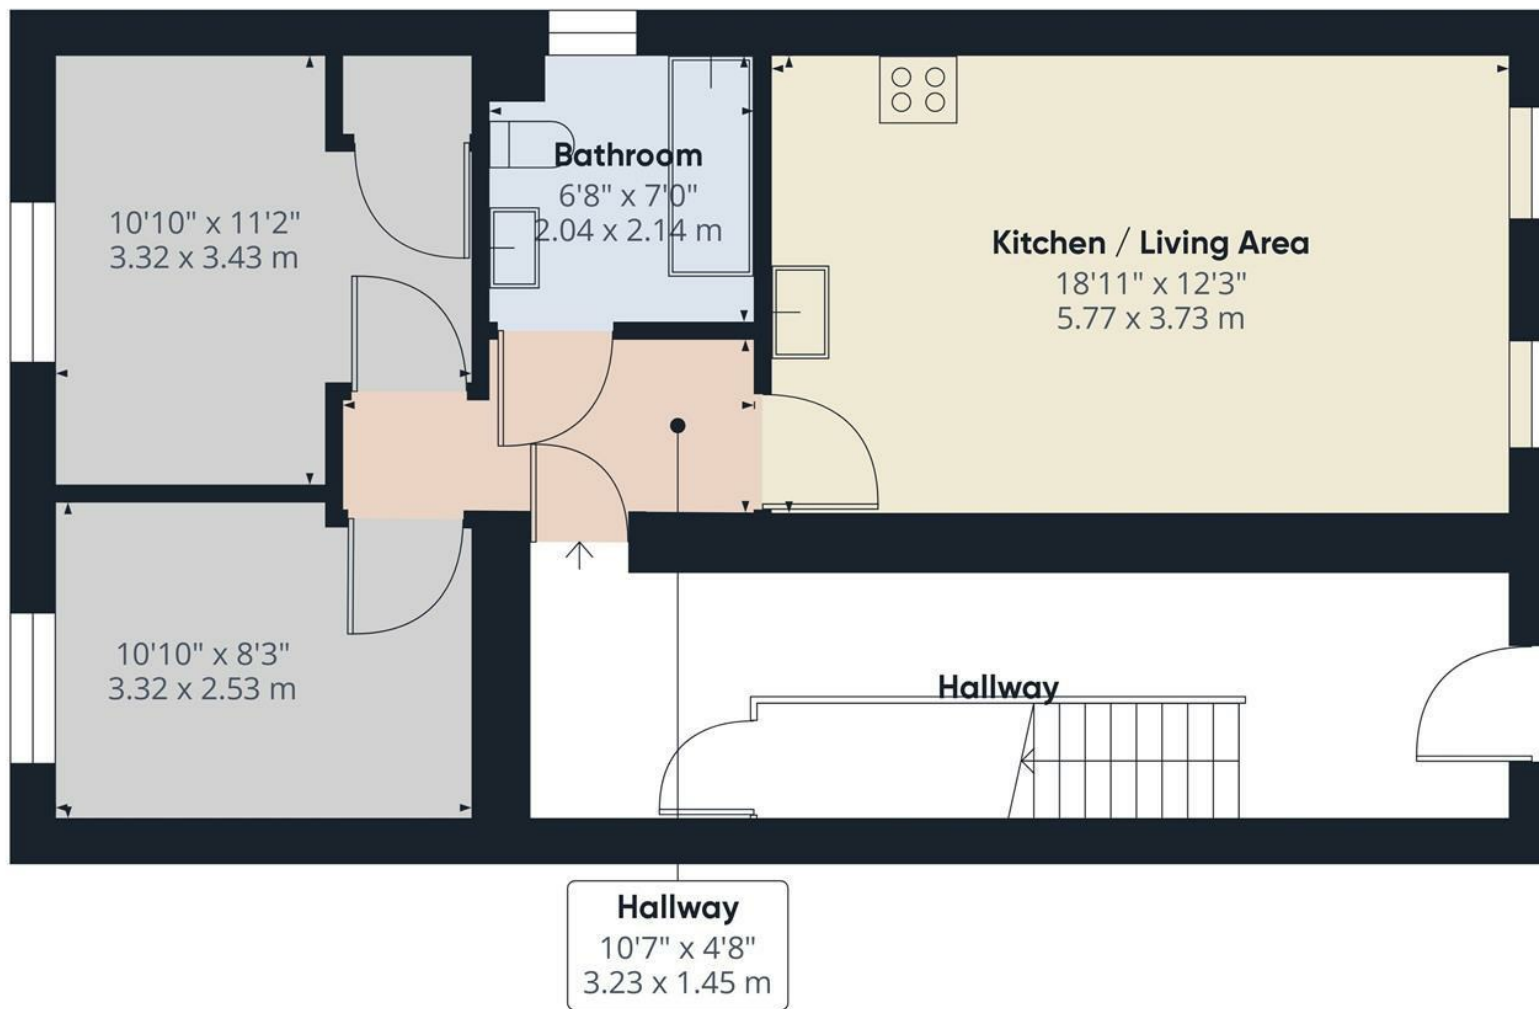

Approximate total area⁽¹⁾

526.16 ft²

48.88 m²

(1) Excluding balconies and terraces

While every attempt has been made to ensure accuracy, all measurements are approximate, not to scale. This floor plan is for illustrative purposes only.

GIRAFFE360