

43B Sleaford Road, Boston, PE21 8EX
£69,000

VENDOORS
ESTATE • AGENTS

43B Sleaford Road, Boston, PE21 8EX

A well-located two-bedroom ground floor flat, ideally situated close to the town centre and local amenities. The property offers convenient access to the train station, shops, supermarkets and transport links, currently tenanted.












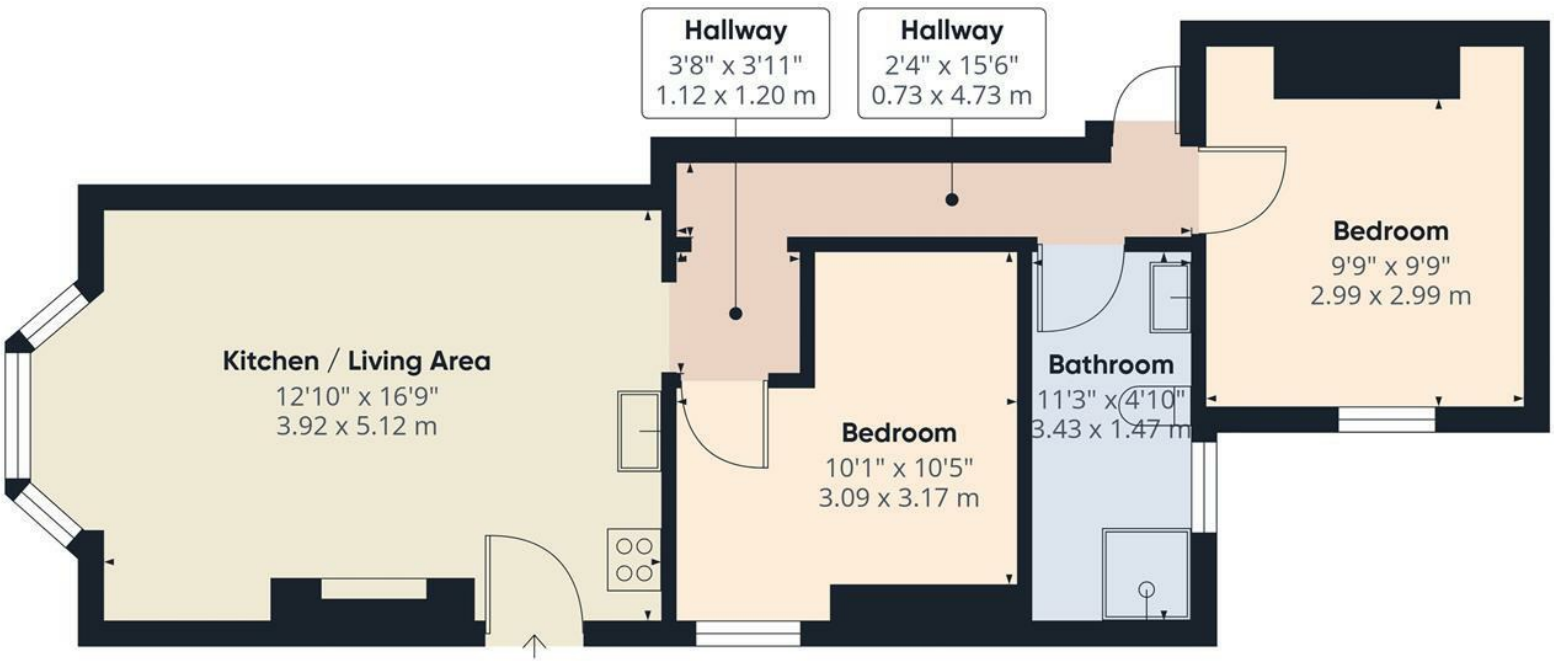



Approximate total area(1)

532 ft²

49.4 m²

(1) Excluding balconies and terraces

Calculations reference the RICS IPMS 3C standard. Measurements are approximate and not to scale. This floor plan is intended for illustration only.

GIRAFFE360

VENDOORS
ESTATE • AGENTS

Westbridge House, First Floor
6-8 Bridge Street, Boston PE21 8QF
T: 01205 365500 F: 01205 311696
E: sales@vendoors.co.uk
W: www.vendoors.co.uk