



22 Pulvertoft Lane, Boston, PE21 8TB
£95,000

22 Pulvertoft Lane, Boston, PE21 8TB


Situated in a convenient location within Boston, this terraced property offers an excellent opportunity for prospective purchasers and property investors. The property benefits from convenient access to Boston town centre, which offers a variety of shops, supermarkets, cafés, restaurants and everyday amenities. The area also provides access to local schools, public transport links and a range of community facilities.

Ideally positioned for those looking to enjoy the convenience of town living, the property presents an opportunity to acquire a home in an established residential location. With local amenities and transport connections within reach, this property is well worth considering for potential buyers.







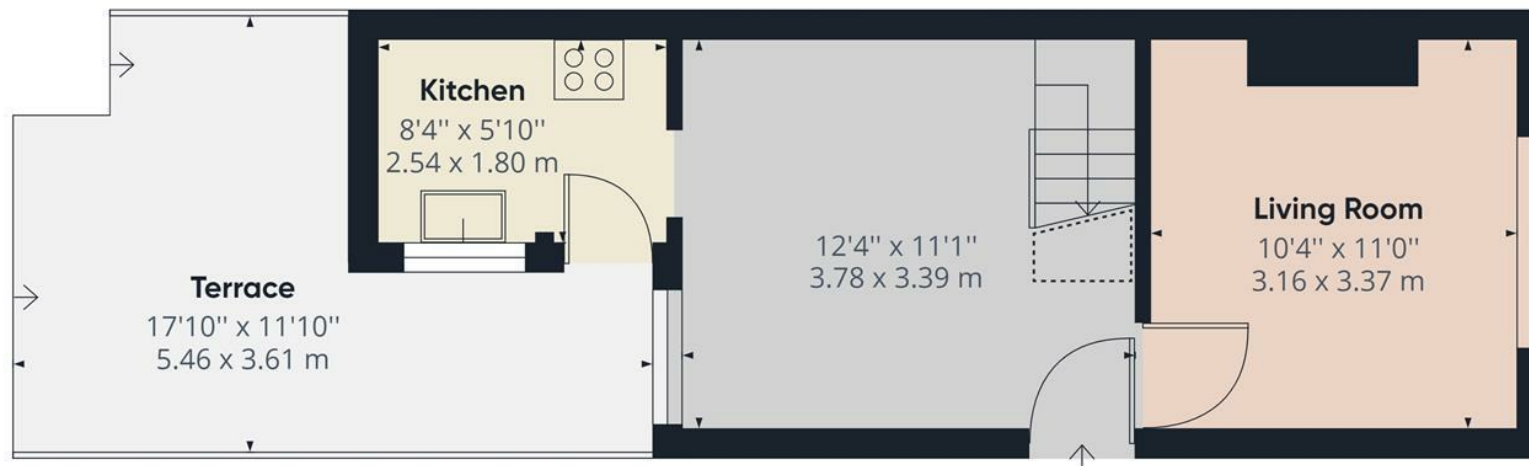

Ground Floor Building 1



Floor 1 Building 1

Approximate total area⁽¹⁾

592.94 ft²

55.09 m²

Reduced headroom

10.03 ft²

0.93 m²

(1) Excluding balconies and terraces

Reduced headroom
(below 1.5m/4.92ft)

While every attempt has been made to ensure accuracy, all measurements are approximate, not to scale. This floor plan is for illustrative purposes only.

GIRAFFE360