


All dimensions to be checked on site.
This drawing is the property of Mawson Kerr and is not to be reproduced or used in any form without the written permission of Mawson Kerr.
When alterations must be reported immediately to the architect before proceeding.
THIS DRAWING IS COPYRIGHT.
This drawing is to be used in conjunction with drawings:-

REVISION	DATE	BY	REASON
1	20/01/20	AK	Issue for comment 20/01/20
2	20/01/20	AK	Issue for comment 20/01/20
- ### Legend
- Single Electrical Socket
 - Double Electrical Socket
 - Double Electrical Socket with USB ports
 - Switched fused connection unit
 - Unswitched fused connection unit
 - Shaver socket
 - Distribution board
 - Extract fan isolator
 - Magnetic lock to internal lobby door
 - CCTV camera - fixed position
 - CCTV camera - fixed position
 - CCTV camera - fixed position
 - Door Entry Call point
 - Alarm Motion Sensor
 - Alarm Control Panel
 - Door Bell
 - Intercom Handset
 - Smoke detector
 - Smoke detector with sounder
 - Smoke detector with sounder and beacon
 - Heat detector
 - Heat detector with sounder
 - Heat detector with sounder and beacon
 - Fire Alarm Panel
 - Fire Alarm Interface
 - Illustrated Fire Exit sign
 - Over-sized pendant
 - Ceiling pendant
 - PIR sensor operated wall light
 - Recessed spotlight
 - PIR sensor operated spotlight
 - Lightswitch (number denotes number of gangs)
 - HDMI socket and number of connections
 - TV Avail
 - SOCKET MOUNTING HEIGHTS
 - All sockets to be mounted at low level (450mm AFFL) unless otherwise stated
 - Worktop Level - 1100mm AFFL
 - Desk Level - 1000mm AFFL
 - High Level - 1400mm AFFL

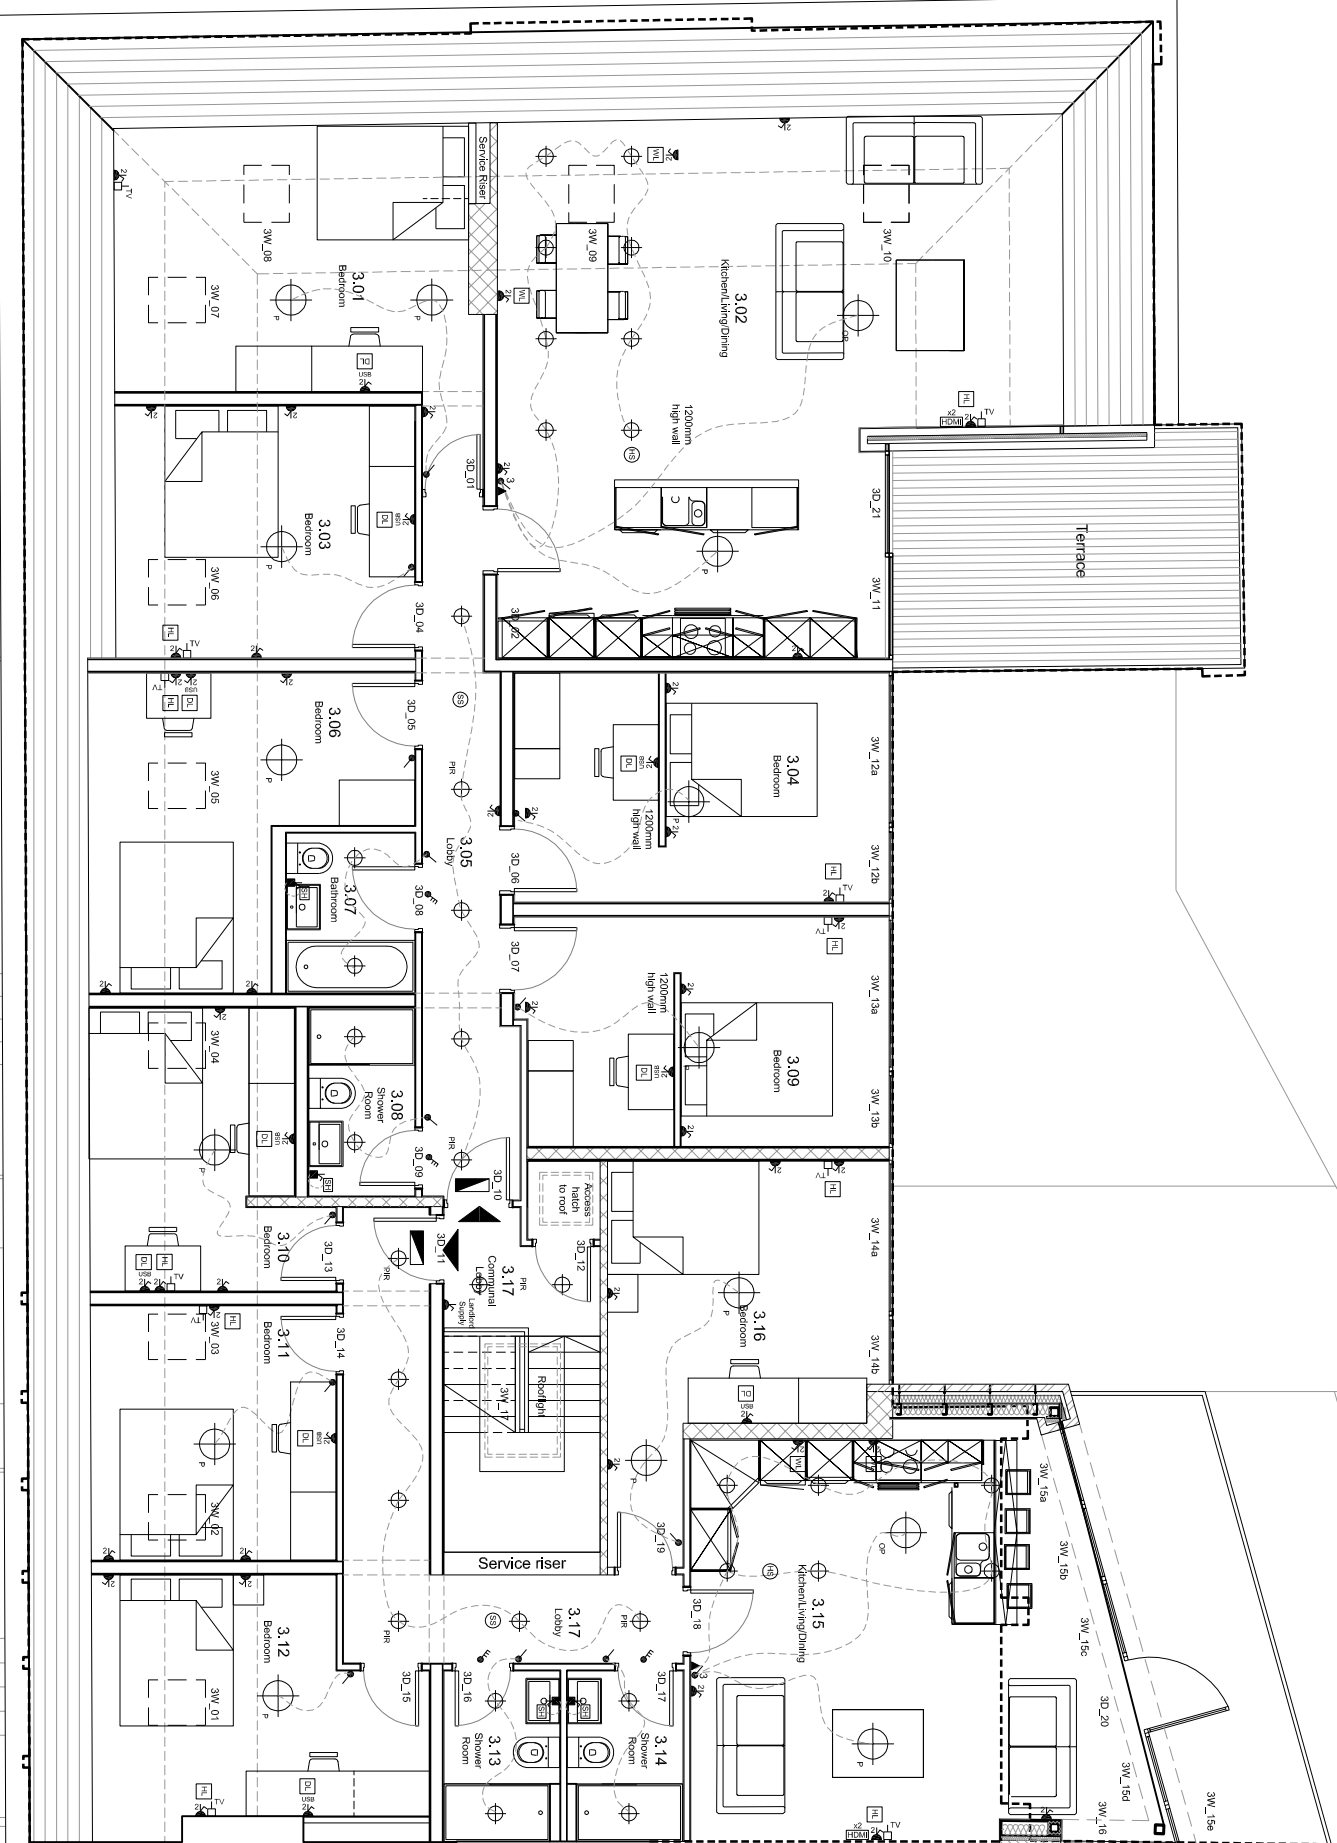

Extent of brickwork to tie into existing party wall

Triangular window - wall profile to reflect existing roof line

NOTE:
This drawing is to be read in conjunction with all other relevant drawings, specifications and information.
All levels, dimensions and details are to be checked on site by the contractor prior to the commencement of construction and report any omissions or errors

MAWSON KERR
architecture and sustainability

Project:	21 Elston Place, Newcastle upon Tyne, NE1 4JF
Date:	15/01/20
Client:	Tyneside Developments
Drawing Number:	AL(6)05
Scale:	1:100@A3 / 1:50@A1