


J.D.M Floor Plans

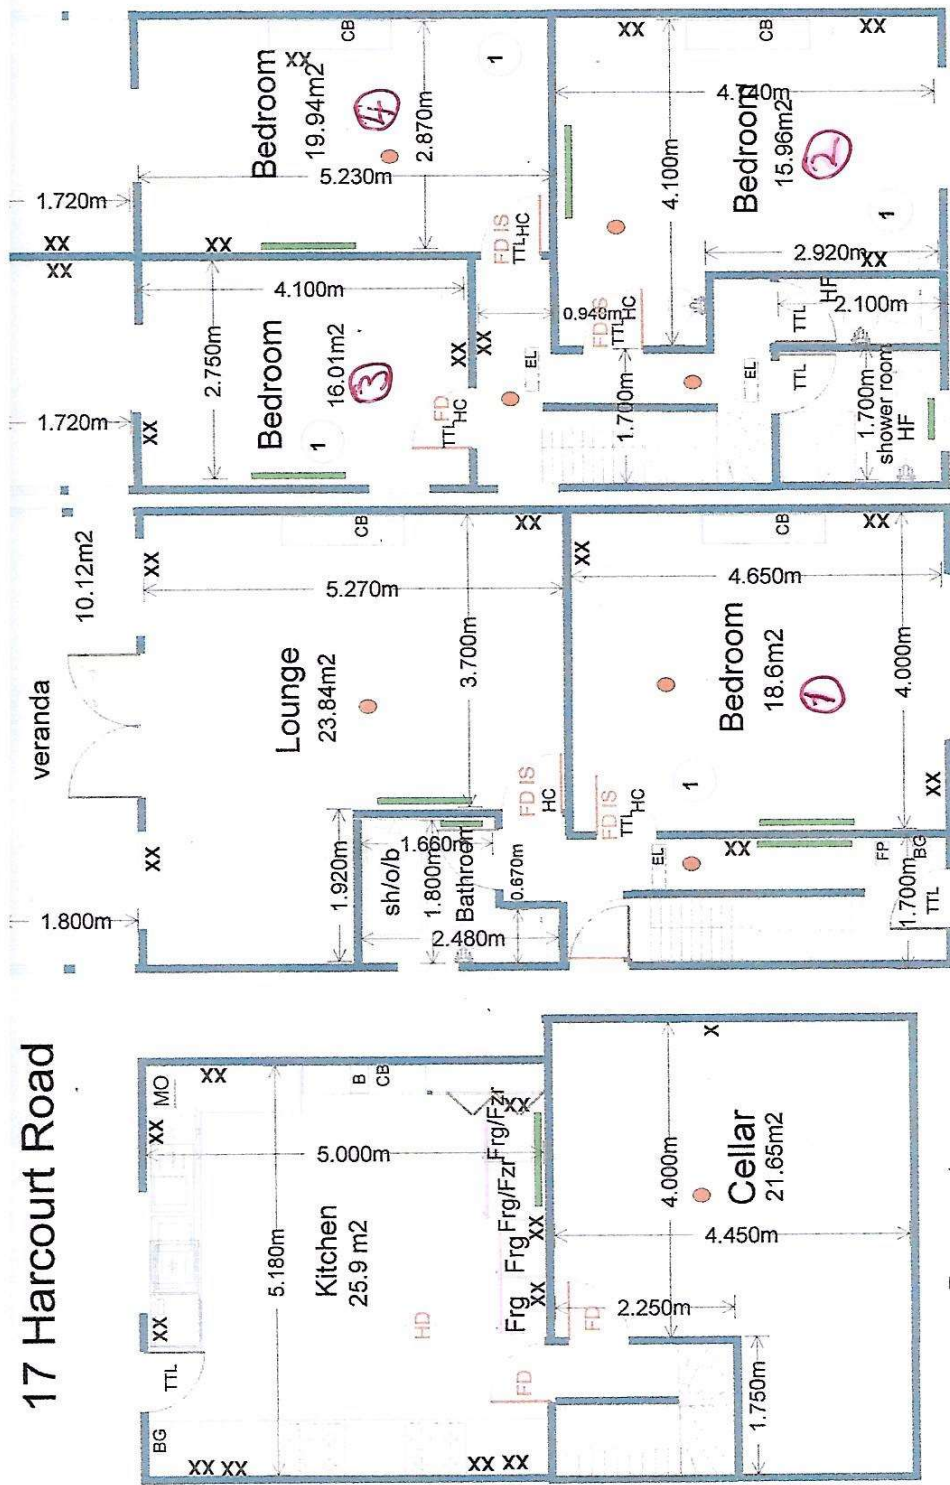

Basement

Ground Floor

First Floor

Second Floor

- smoke detector battery
- smoke detector mains wired
- fire door
- fire door with intumescant seals
- heat detector
- Fire blanket
- Fire Extinguisher

- | | |
|----|----------------------------------|
| MO | microwave oven (not combination) |
| MC | Microwave combination Radiator |
| HF | Humidistat Fan |

- | | |
|-----|------------------------|
| OSA | Optical Smoke Alarm |
| ISO | Ionisation Smoke Alarm |
| FP | Fire Point |
| TTL | Thumb turn lock |
| V | Thermostatic valve |
| HC | Hydraulic Door Closer |

- EL Emergency lighting
> Sounder
B Boller
telephone socket
measured by metal tape
xx electrical sockets