

Luxury+Prestige

20 WESTERN AVENUE

BRANKSOME PARK, POOLE, BH13 7AN
































Floorplans

20 Western Avenue, Poole, BH13 7AN

Approximate Area = 7231 sq ft / 671.7 sq m (excludes carport / void)
Limited Use Area(s) = 24 sq ft / 2.2 sq m
Garage = 605 sq ft / 56.2 sq m
Total = 7860 sq ft / 730.1 sq m
For identification only - Not to scale

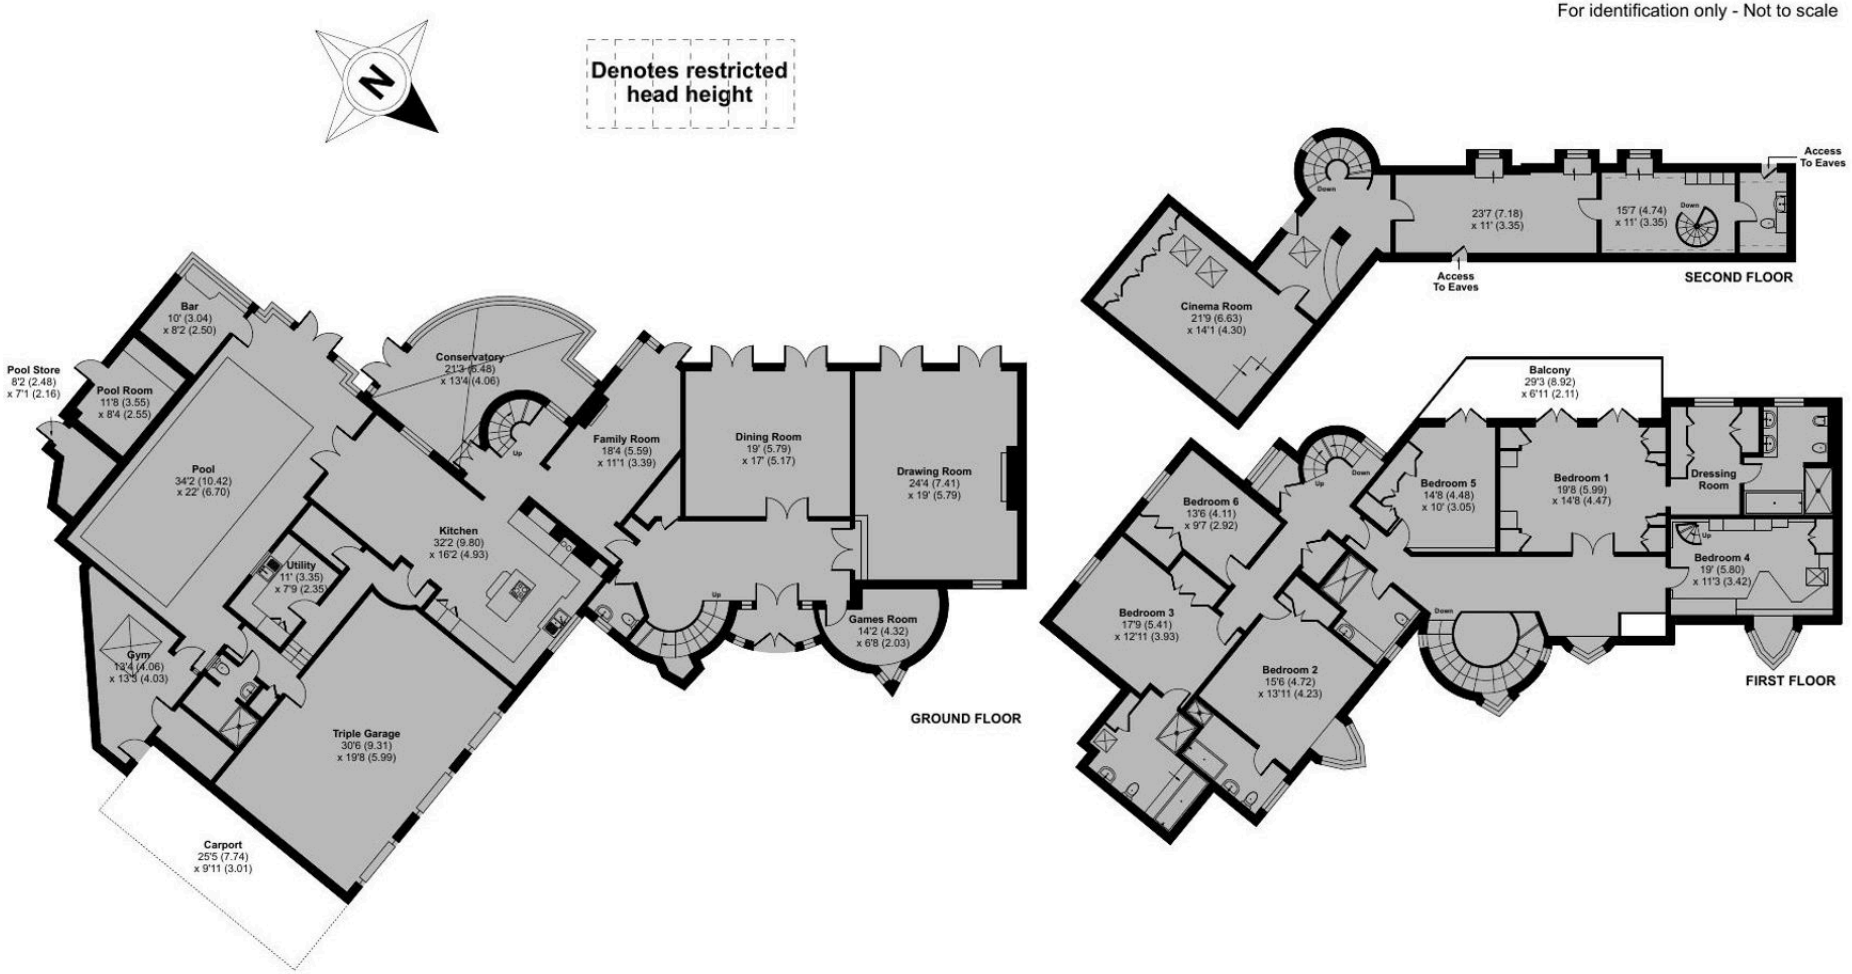

Floor plan produced in accordance with RICS Property Measurement 2nd Edition,
Incorporating International Property Measurement Standards (IPMS2 Residential). ©nichecom 2026.
Produced for Luxury & Prestige Realty Limited. REF: 1540183

Summary

Occupying arguably one of the finest positions on one of Branksome Park's most prestigious roads, this distinctive residence enjoys an exceptionally sunny, open plot – a particularly rare attribute in this highly sought-after location.


The property is approached via an impressive gated in-and-out driveway, with its striking architecture and characterful turrets creating an immediate sense of arrival.

Extending to approximately 7,860 sq ft, including a triple garage, the accommodation is both substantial and versatile, currently providing six bedrooms, four bathrooms and three principal reception rooms. The generous kitchen/dining room connects to a conservatory and an impressive indoor swimming pool complex, complete with bar and gymnasium.

The top floor provides a further suite of rooms, including a fully fitted private cinema, offering considerable flexibility for a variety of uses.

Offered for sale for the first time since being purchased new, the property presents an exciting opportunity for an incoming purchaser to undertake cosmetic updating and create an exceptional family home in one of Branksome Park's most desirable settings.

Details

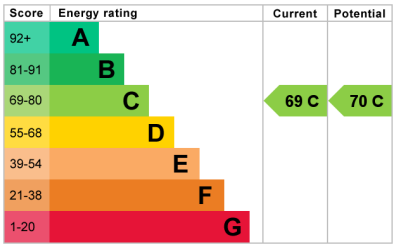Guide Price:	£3,950,000
Tenure:	Freehold
Lease Length:	N/A
Maintenance:	N/A
Ground Rent:	N/A
Local Authority:	BCP
Council Tax:	Band H 2026/2027 £4,799.98 pa** ** Amount shown is for a main home, please seek advice for additional home
Services:	Mains electricity, gas, water and drainage
EPC:	

Key Features

- Exceptional sunny, open plot
- Distinctive turreted architecture
- Approximately 7,860 sq ft
- Six bedrooms and four bathrooms
- Three principal reception rooms
- Indoor swimming pool complex
- Private cinema, bar and gymnasium
- Gated in-and-out driveway
- Triple garage
- Potential and scope to update

Get in touch

In Person:	28A Haven Road Canford Cliffs Poole BH13 7LP
By Phone:	01202 007373
By Email:	info@luxuryandprestige.com
Online:	luxuryandprestige.com
Facebook:	facebook.com/luxuryandprestige
Instagram:	@luxuryprestigerealty
Property ref:	01M6NRZXFZPAXR71CSWKHANQXP
Published:	November 2026

View Digital Brochure

The Property Ombudsman

powered by
FluxPro

Important notice:
Luxury and Prestige Realty Ltd. its clients and any joint agent give notice that: They are not authorised to make or give any representations or warranties in relation to the property either here or elsewhere, either on their own behalf or on behalf of their clients otherwise. They assume no responsibility for any statement that may be made in these particulars. These particulars do not form part of any offer or contract and must not be relied upon as state, emts or representations of fact. 2: Any areas, measurements or distances are approximate. The text, photographs and plans are not necessarily comprehensive, it should not be assumed that the property has all necessary planning, building regulations or other consent and Luxury and Prestige have not tested any services, equipment or facilities. Purchasers must satisfy themselves by inspection or otherwise.

Luxury+Prestige