19 Summer Close, Aldingbourne, PO20 3BB

£750,000 Freehold

5 Bedrooms | 3 Bathrooms | 3 Reception Rooms

Sims Williams

Key Features

- Detached Family Home
- Beautifully Presented Throughout
- 30' x 17'5 Kitchen Dining Room
- 2 Further Reception Rooms
- Ground Floor Study
- 5 Double Bedrooms
- 2 En-Suites & Family Bathroom
- West Facing Rear Garden
- Driveway Parking & Garage

EPC Rating

Current = B
Potential = B

Council Tax Band

Band = F

Tenure - Freehold

Estate Charges:
Private Estate Charges
Approximately £500 Per Annum

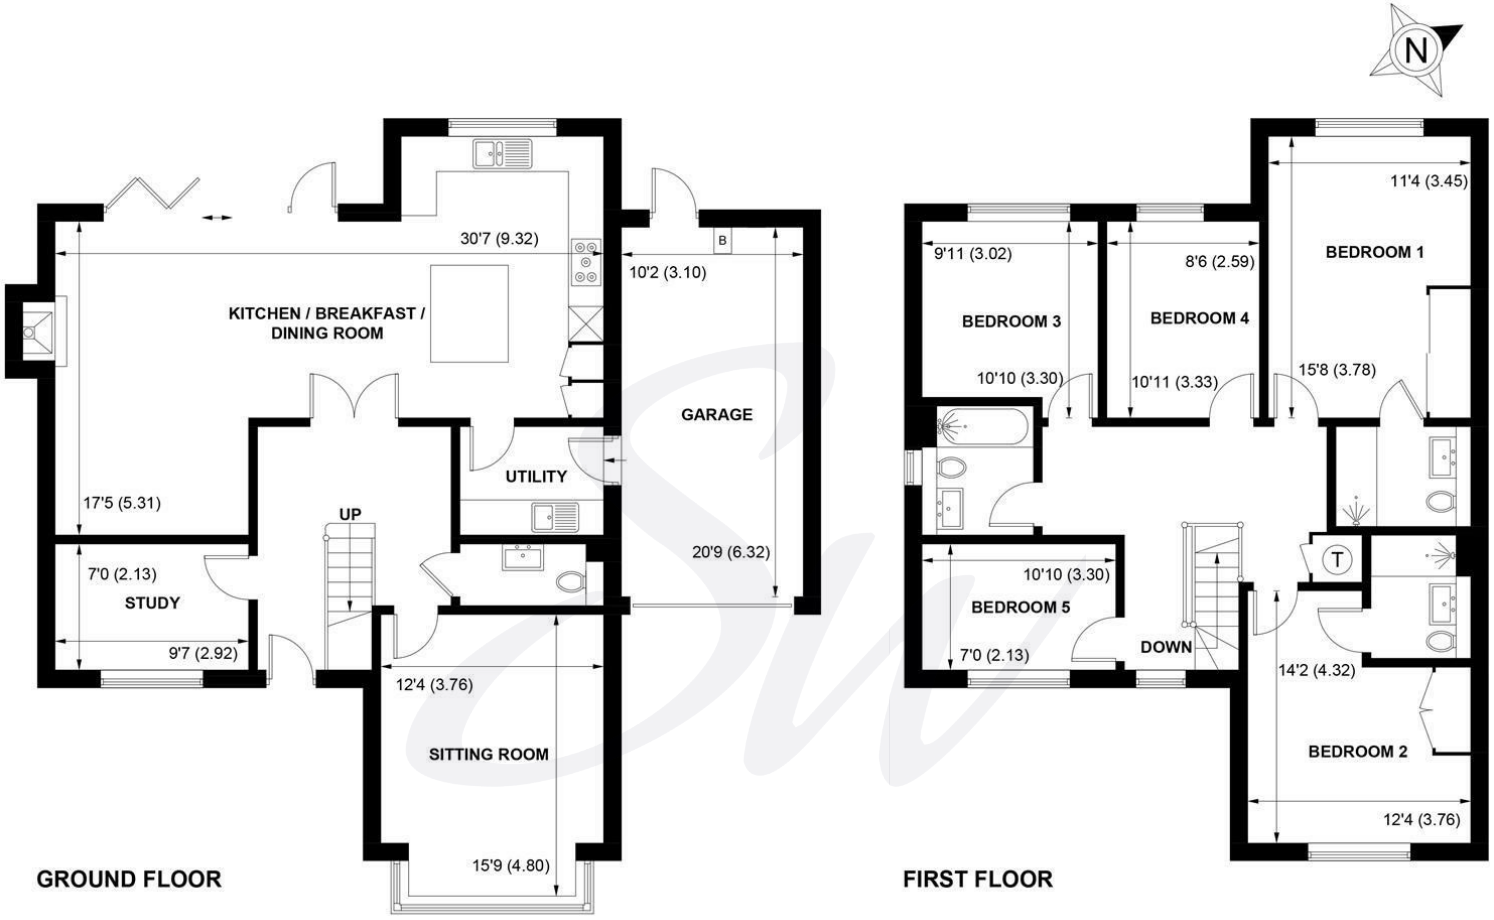

APPROXIMATE GROSS INTERNAL AREA = 2162 SQ FT / 200.9 SQ M
(INCLUDING GARAGE)

NOT TO SCALE (For illustrative purposes only as defined by RICS Code of Measuring Practice) 2026 ©
Produced for Sims Williams

simswilliams.co.uk

CHICHESTER

8-9 Southgate
Sales 01243 787868
Lettings 01243 836055
chichester@simswilliams.co.uk

WALBERTON

5 Maple Parade
Sales 01243 551368
Lettings 01243 836055
walberton@simswilliams.co.uk

ARUNDEL

8a High Street
Sales 01903 885678
Lettings 01903 881133
arundel@simswilliams.co.uk

BOGNOR REGIS

46 High Street
Sales 01243 862626
Lettings 01243 836055
bognor-regis@simswilliams.co.uk

Viewing Strictly by arrangement via the vendor's agent Sims Williams 01243 551368. These particulars are believed to be correct but their accuracy is not guaranteed and they do not form part of any contract.