Flat 1 Oliver Court, Main Road, Fishbourne PO18 8AU

£300,000 Leasehold - Share of Freehold

3 Bedrooms | 1 Bathroom | 1 Reception Room

Sims Williams

Key Features

- Ground Floor Apartment
- Popular Village Location
- Spacious Accommodation
- Bright Sitting Room
- Stylish Kitchen/Diner
- 3 Double Bedrooms
- Modern Bathroom Suite
- Private Courtyard Garden
- Detached Garage & Parking

EPC Rating

Current = D
Potential = C

Council Tax Band

Band = A

Tenure - Leasehold - Share of Freehold

Length of Lease: 999 years
Years Remaining: 991 years
Ground Rent: £0.00
Service Charge: £150.00 per calendar month

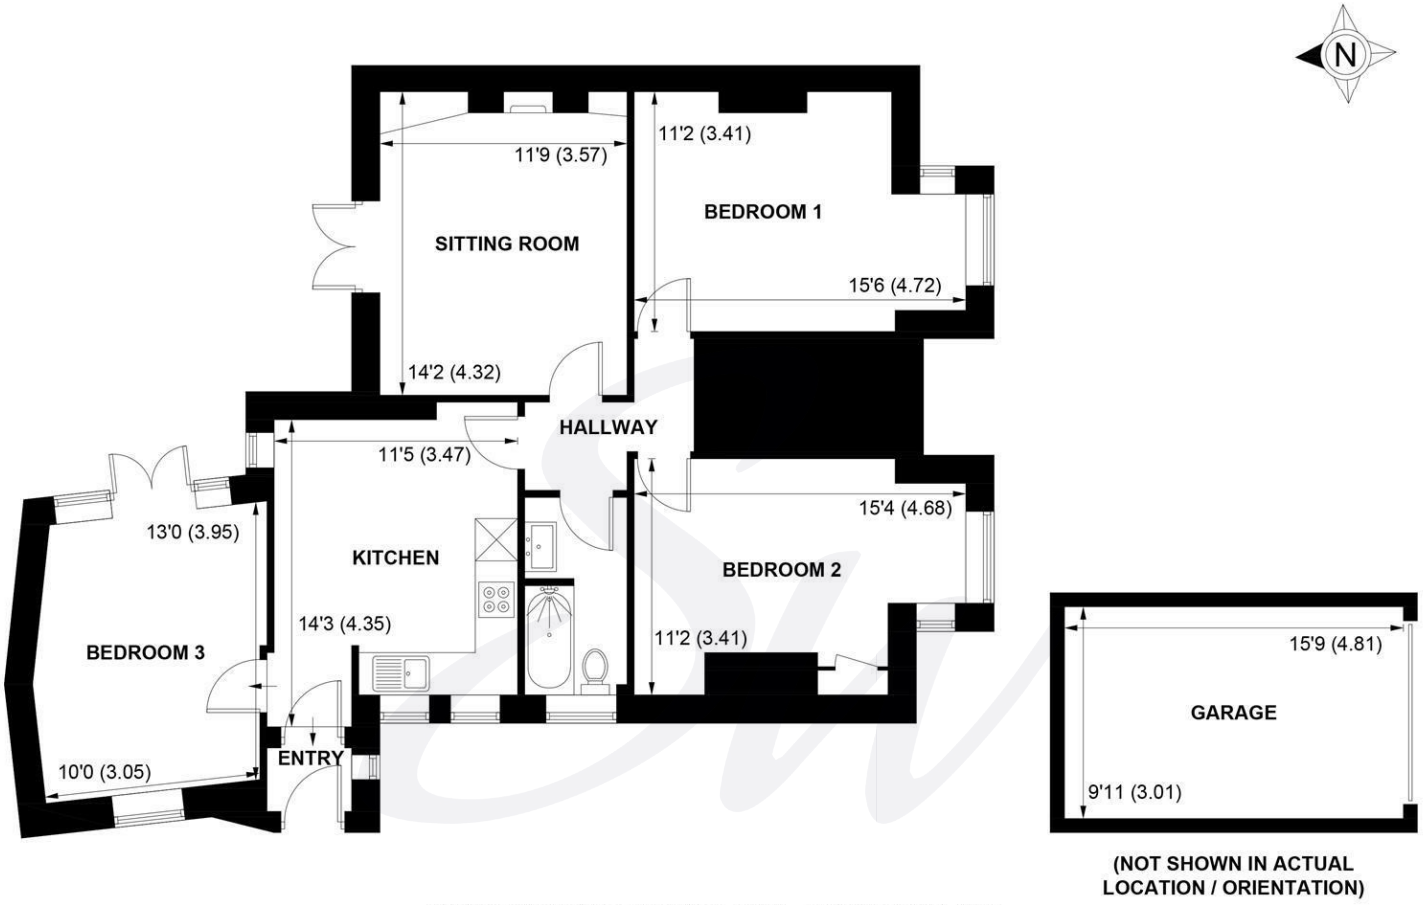

(NOT SHOWN IN ACTUAL LOCATION / ORIENTATION)

APPROXIMATE GROSS INTERNAL AREA = 937 SQ FT / 87.1 SQ M
GARAGE = 155 SQ FT / 14.4 SQ M
TOTAL = 1092 SQ FT / 101.5 SQ M

NOT TO SCALE (For illustrative purposes only as defined by RICS Code of Measuring Practice) 2025 ©
Produced for Sims Williams

simswilliams.co.uk

CHICHESTER

8-9 Southgate
Sales 01243 787868
Lettings 01243 836055
chichester@simswilliams.co.uk

WALBERTON

5 Maple Parade
Sales 01243 551368
Lettings 01243 836055
walberton@simswilliams.co.uk

ARUNDEL

8a High Street
Sales 01903 885678
Lettings 01903 881133
arundel@simswilliams.co.uk

BOGNOR REGIS

46 High Street
Sales 01243 862626
Lettings 01243 836055
bognor-regis@simswilliams.co.uk

Viewing Strictly by arrangement via the vendor's agent Sims Williams 01243 787868. These particulars are believed to be correct but their accuracy is not guaranteed and they do not form part of any contract.