





St. Johns Wood Park, St John's Wood, London £5,633 Per Month Furnished/unfurnished

A recently refurbished, bright and spacious 3 bedroom 3 bathroom property situated on the second floor of a popular purpose built block with air-conditioning, 24 hour concierge and passenger lift located in the heart of St Johns Wood.

The apartment comprises 1,062 sq ft apartment and comprises a good size reception room, modern fully fitted kitchen and three bathrooms.

The property is offered furnished or unfurnished and benefits from communal heating and hot water.

Boydell Court is ideally located for St John's Wood and Swiss Cottage Underground Stations and is also within easy walking distance to The American School.

EPC Rating: C

Camden Council Tax - Band F - £3189.00 per annum












Flat 62 Boydell Court

Second Floor

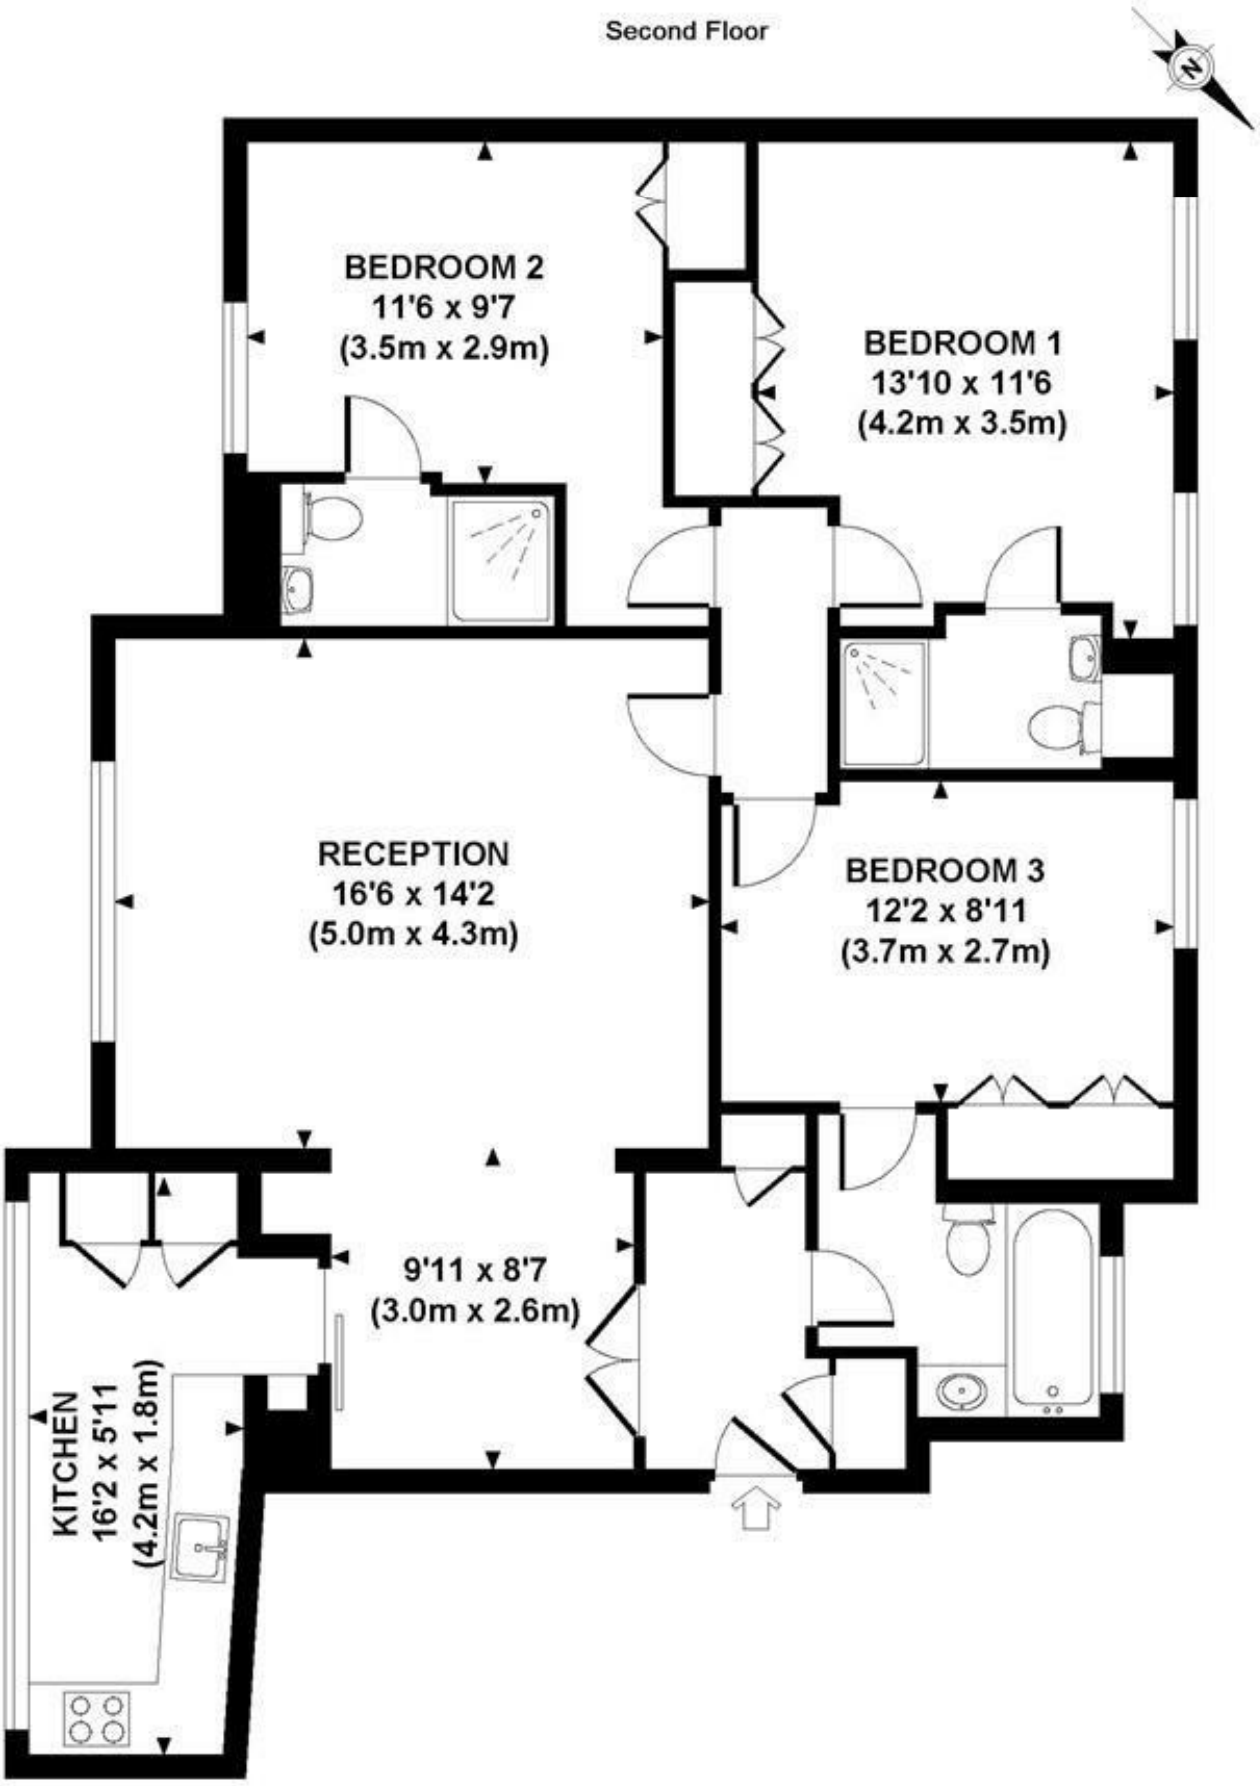

APPROXIMATE GROSS INTERNAL AREA 1062 SQ FT / 99 SQ M


Although every attempt has been made to ensure accuracy, all measurements are approximate.
The floor plan's for illustrative purposes only and not to scale. Measured in accordance to RICS standards.
DE-PHOTOGRAPHY.NET


Property Overview

Location	St John's Wood, NW8
Price	£5,633 Per Month
Bedrooms	3
Bathrooms	3
Receptions	1
Council	
Tax Band	F
Furnishing	Furnished/unfurnished

Key Features

- Portered Block
- Potered
- Gated Development
- Close to Local Transport

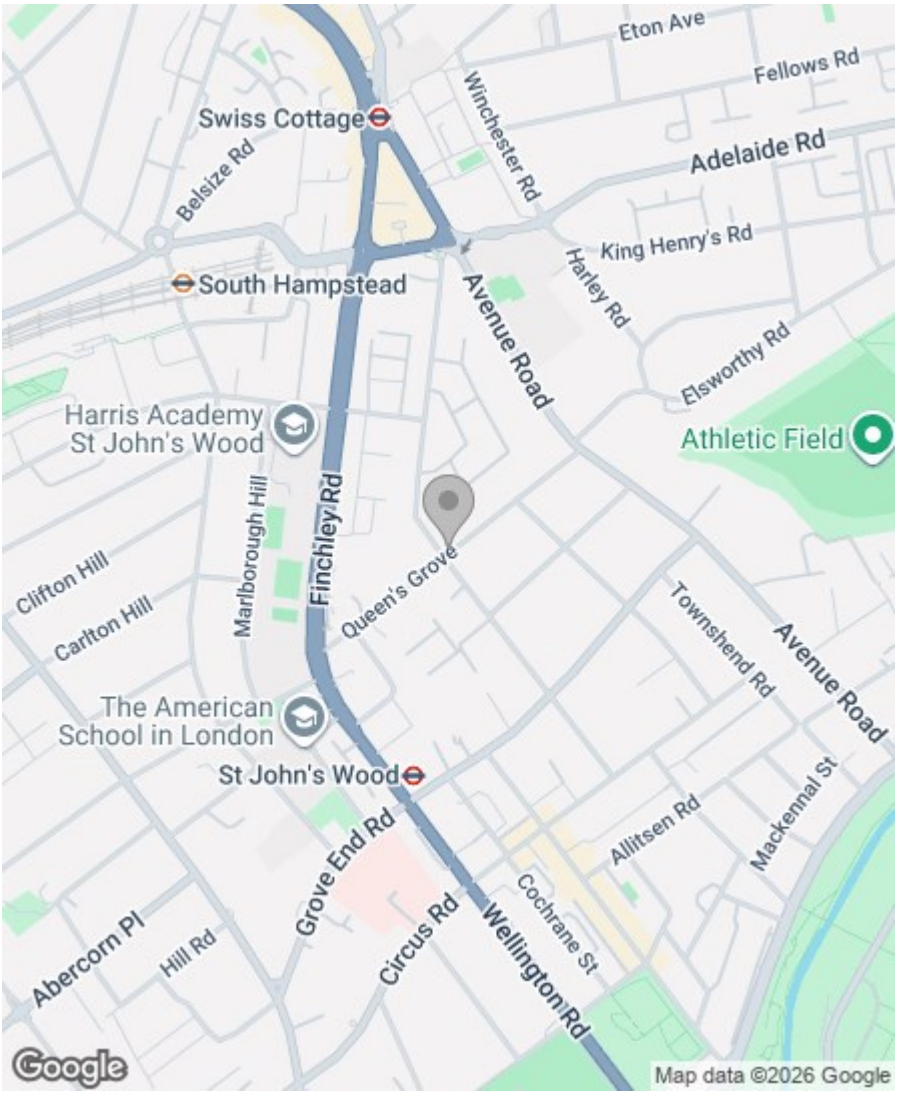

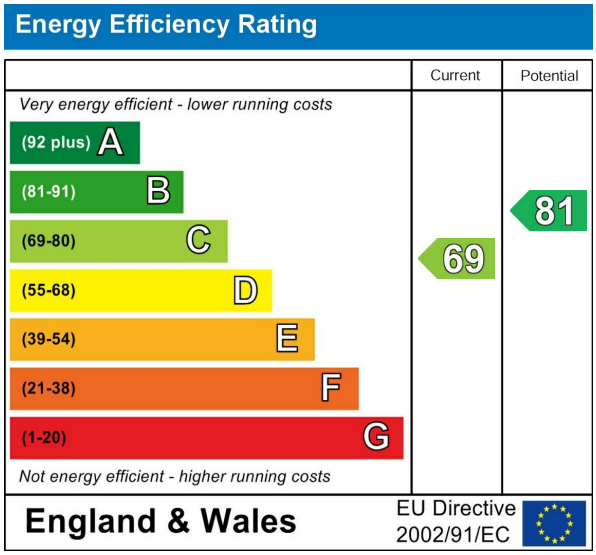

Greenstones Estates Ltd
Registered in England & Wales
Registered Office:
5 West Court, Enterprise Road,
Maidstone, Kent ME15 6JD

Company Registered number
03513585

Trading address
83 Boundary Road, St John's Wood,
London NW8 0RG

We are members of

arla | propertymark PROTECTED

The Property Ombudsman

IMPORTANT NOTICE: All of the information is intended only as a guide to a prospective purchaser and does not constitute any part of an offer or contract. Any measurements or distances referred to herein are approximate only. Any information contained herein (whether in the text, plans or photographs) is given in good faith and cannot be relied upon as being a statement or representation of fact. Should you proceed with the purchase of the property, your solicitor must verify these details. We have not carried out a detailed survey nor tested the services, appliances and specific fittings. In accordance with current legislation we would advise you that the measurements on these particulars are imperial. The formula for conversion to metric is as follows:- 1' (one foot) = 30.4cm (centimetres), 1m (one metre) = 3'29 (feet).