


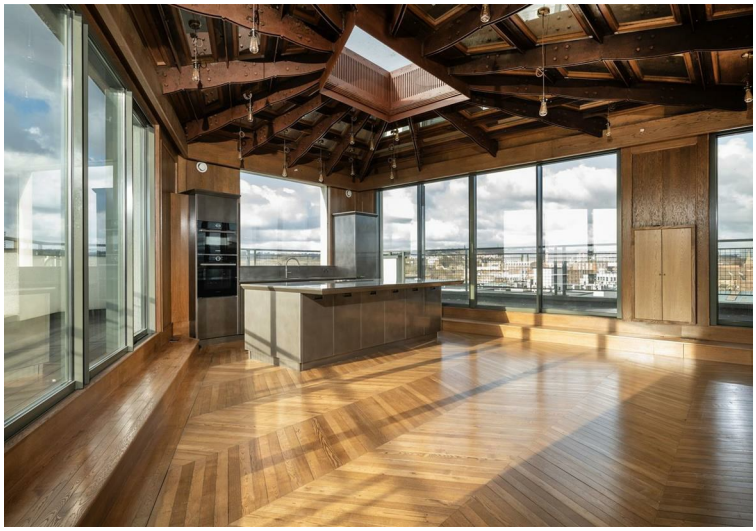



Holmes Road, London NW5 £4,450,000 null

83 Boundary Road | St John's Wood | London NW8 0RG
020 7625 1000 | info@greenstone.com | greenstone.com












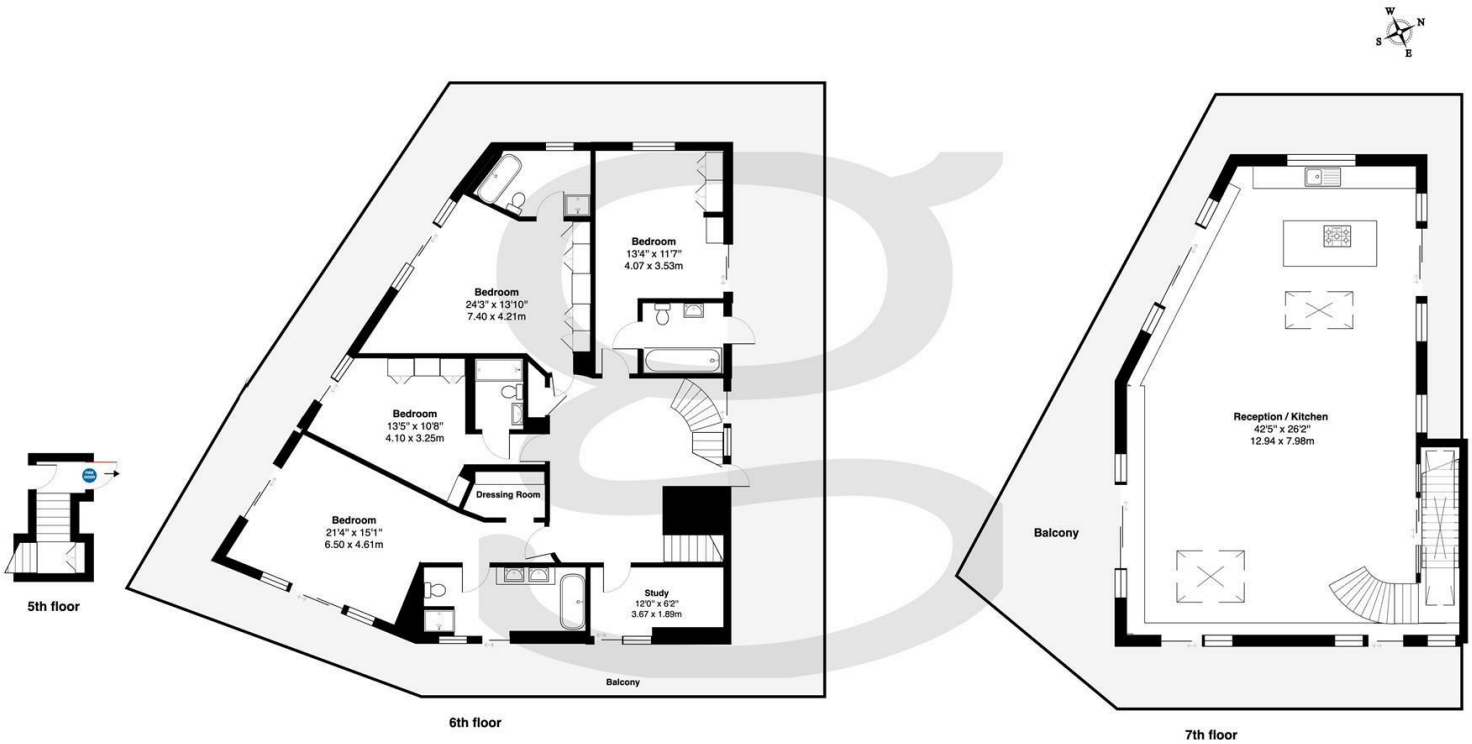

Holmes Road, London NW5

Total Gross Area 3302 sq ft .... 306.76 sq m


All measurements are approximate and for identification guideline purposes only, not to scale.
Compliant with the RICS code of measuring practice


Property Overview

Location	, NW5
Price	£4,450,000
Bedrooms	4
Bathrooms	3
Receptions	1
Council	
Tax Band	
Furnishing	null

Key Features

- Lift
- Interior designed development
- Over 6th and 7th floor
- Incredible reception with terrace
- Very bright with skylights
- Chain Free
- Available now

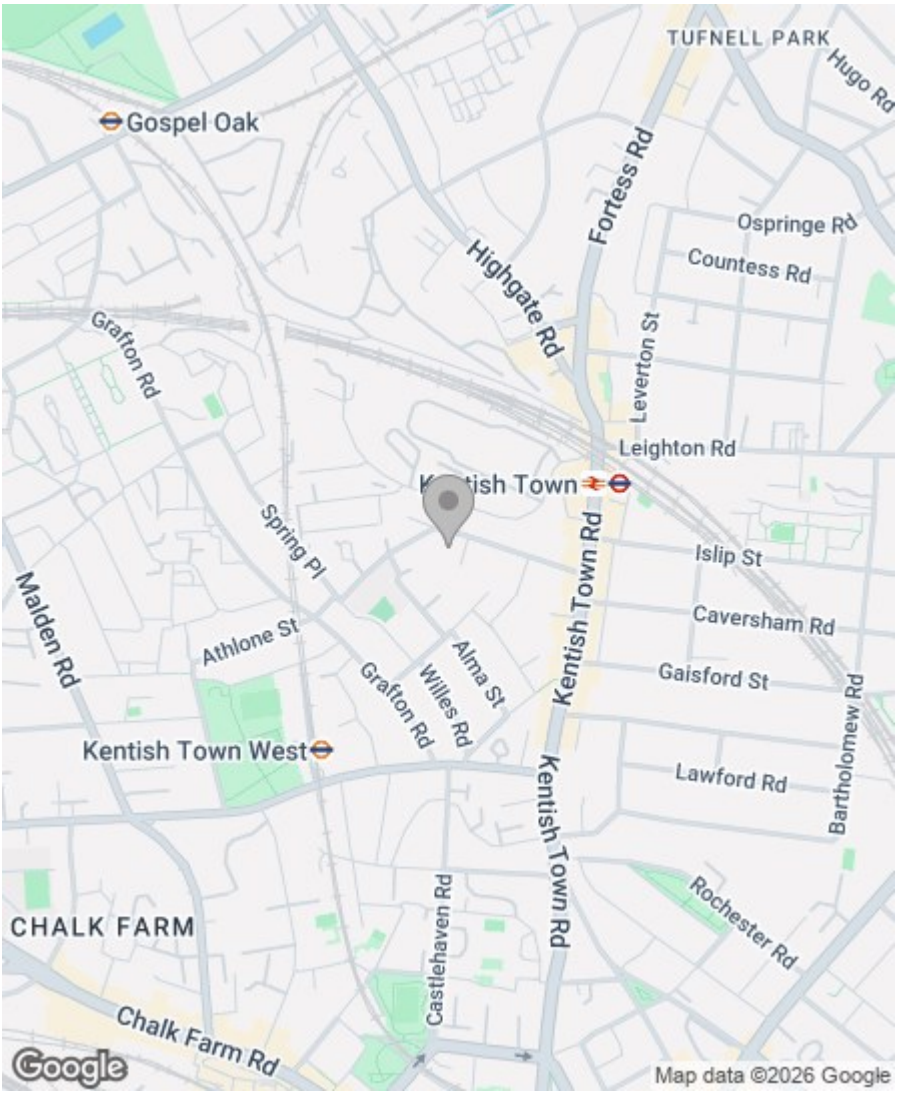

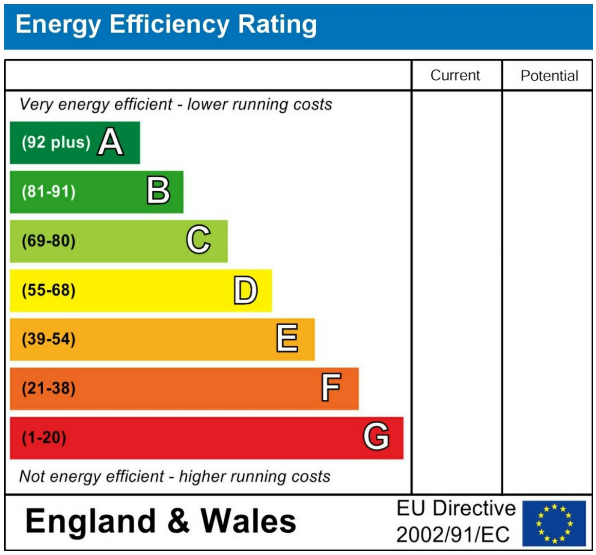

Greenstones Estates Ltd
Registered in England & Wales
Registered Office:
5 West Court, Enterprise Road,
Maidstone, Kent ME15 6JD

Company Registered number
03513585

Trading address
83 Boundary Road, St John's Wood,
London NW8 0RG

We are members of

arla | propertymark PROTECTED

The Property Ombudsman

IMPORTANT NOTICE: All of the information is intended only as a guide to a prospective purchaser and does not constitute any part of an offer or contract. Any measurements or distances referred to herein are approximate only. Any information contained herein (whether in the text, plans or photographs) is given in good faith and cannot be relied upon as being a statement or representation of fact. Should you proceed with the purchase of the property, your solicitor must verify these details. We have not carried out a detailed survey nor tested the services, appliances and specific fittings. In accordance with current legislation we would advise you that the measurements on these particulars are imperial. The formula for conversion to metric is as follows:- 1' (one foot) = 30.4cm (centimetres), 1m (one metre) = 3'29 (feet).