

PROPOSED STREET SCENE 1:100



Town Lane, Much Hoole, Preston

Offers Over £375,000

Ben Rose Estate Agents are pleased to bring to market this excellent self-build development opportunity in a desirable semi-rural location in Much Hoole.

The development comprises three individual plots, with Plots 1 and 2 available and Plot 3 already reserved. Each plot benefits from full planning permission for a substantial five-bedroom detached property extending to approximately 295m² (3,185 sq ft), with generous gardens, driveway parking and a detached single garage.


The proposed homes offer spacious accommodation arranged over three floors, including five bedrooms, multiple reception spaces, a large living/dining/kitchen area, en-suites, family bathroom, utility/plant room and games/hobby room.

The plots are being sold as unserviced plots, with mains electricity, gas, water and drainage understood to be available close by on Town Lane. Purchasers will be required to comply with the relevant planning conditions, with CIL charges applicable where required. The vendor will also impose conditions relating to the timescale for completion.


Ideally located for access to Much Hoole and Longton, with excellent local amenities, schools and transport links nearby, whilst enjoying a peaceful semi-rural setting.

Full planning details are available via the South Ribble Planning Portal under reference 07/2025/00088/FUL.

ELEVATIONS

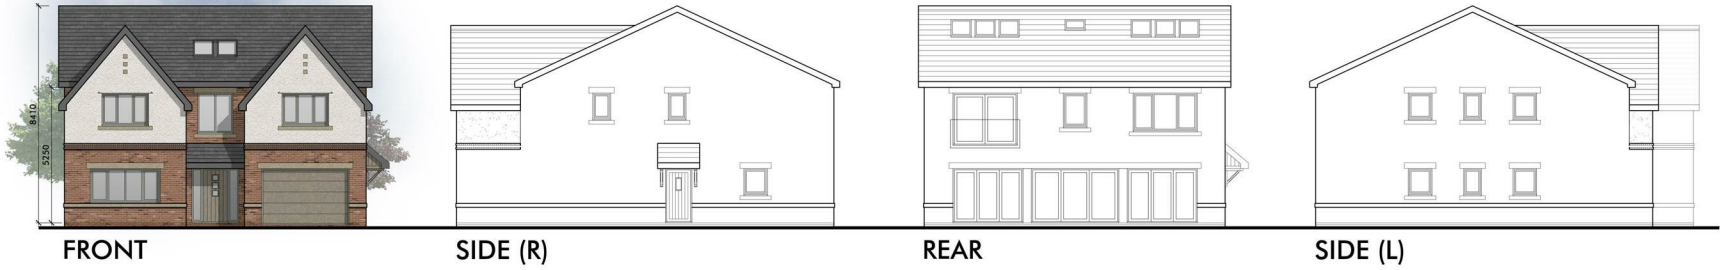

FLOOR PLANS

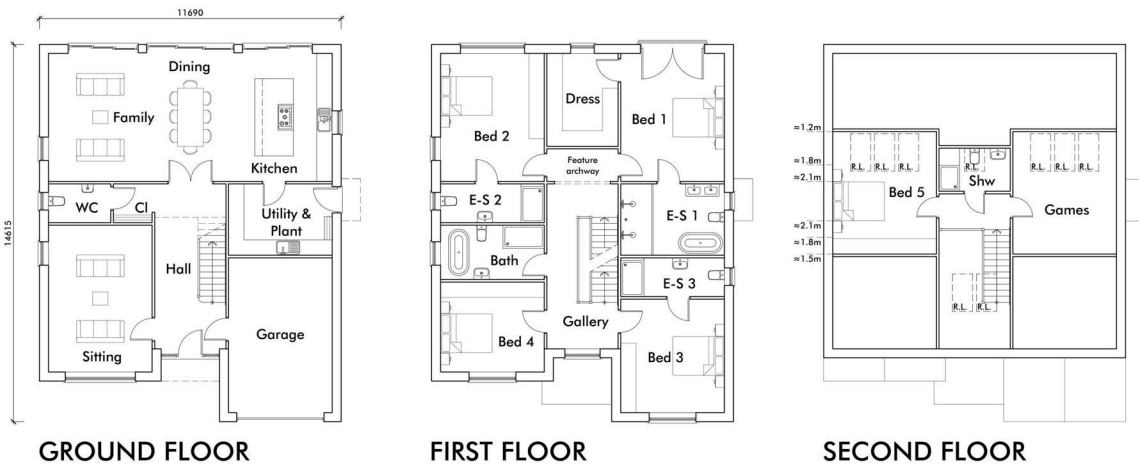

FLOOR AREAS
Ground Floor: 114.42m² / 1232ft²
First Floor: 134.08m² / 1443ft²
Second Floor: 47.34m² / 510ft²
Total: 295.84m² / 3185ft²

Revision Notes:

A: House type footprint and scale reduced along with the removal of the attached garage.

WA 01/08/25

CLIENT	Curran, John & Newsham, John				
PROJECT	Proposed Residential Development at Land off Town Lane, Much Hoole, Preston, PR4 4GJ				
DRAWING	Plot 1 (5H3185) - Proposed Floor Plans and Elevations				
DRAWN	WA	DATE	03/02/25	NUMBER	24/046/P02
SCALE	1:100	SHEET	A1	REVISION	A



213 Preston Road, Whittle-le-Woods, Chorley, Lancashire, PR6 7PS
Telephone: 01257 241555 | Website: www.lmparchitects.co.uk
Trading name of Curran-Neasham Properties Ltd. Registered in England and Wales No. 10070728

0m 5m 10m
Scale 1:100



- Modified Grassland (g4) Moderate
- Individual Rural Trees (201)
- Retained Non-native Hedgerow (h2b)
- New Native Hedgerow with Trees (h2a, 201)
- Retained native hedgerow (h2a)
- Retained native hedgerow with trees (h2a, 201)
- Retained Rural Line of Trees

TOWN LANE
Habitat Map
May 2025

FIELDOLGY WORKS
RURAL GRANTS AND ECOLOGY EXPERTS

BEN ROSE



Revision Notes:
A: House type footprint and scale reduced along with the removal of the attached garage. WA 01/08/25

CLIENT	Curran, John & Newsham, John				
PROJECT	Proposed Residential Development at Land off Town Lane, Much Hoole, Preston, PR4 4GJ				
DRAWING	Plot 1 (SH3185) - Proposed Floor Plans and Elevations				
DRAWN	WA	DATE	03/02/25	NUMBER	24/046/P02
SCALE	1:100	SHEET	A1	REVISION	A

LMP ARCHITECTS
213 Preston Road, Whiteoak Woods, Chorley, Lancashire, PR6 7PS
Telephone: 01257 261555 | Website: www.lmparchitects.co.uk
Trading name of LMP Architects Limited. Registered in England and Wales No. 10570193

We do our best to ensure that our sales particulars are accurate and are not misleading but this is for general guidance and complete accuracy cannot be guaranteed. We are not qualified to verify tenure of a property and prospective purchasers should seek clarification from their solicitor. all measurements and land sizes are quoted approximately. The mention of any appliances, fixtures and fittings does not imply they are in working order.

