TK International
020 7794 8700
www.t-k.co.uk

Residential Sales
Residential Lettings
Property Management

Sales Office:
9 Heath Street
Hampstead
London NW3 6TP
E: sales@t-k.co.uk

Lettings Office:
16-18 Heath Street
Hampstead
London NW3 6TE
E: lettings@t-k.co.uk

tk.international
TK International
TK International

Est. 1998

Hanover Terrace
Regent's Park
NW1

AVAILABLE FOR SHORT OR LONG LET.

A magnificent and rarely available Nash period home, arranged over five floors with the added benefit of a private garden and separate mews house perfect for staff or guests.

The Property is situated adjacent to, and enjoys views over, Regents Park. The accommodation comprises: 5 bedrooms, four bathrooms, four reception rooms, a sauna and gym, private landscaped garden, double garage and the one bedroom mews house.

Set on the outer circle of Regents Park, this property is ideally located for the amenities of the West End, Baker Street and St John Wood.

£17,500 Per Week **SOLE AGENT**

Hanover Terrace, NW1

Gross internal area (approx.)
450 Sq m (4849 Sq ft) Including Vaults
421 Sq m (4533 Sq ft) Excluding Vaults
Figures exclude Mews

Mews

Gross internal area
102 Sq m (1103)
For identification only. Not to Scale

Floor Plan by capital group 020 8671 7722

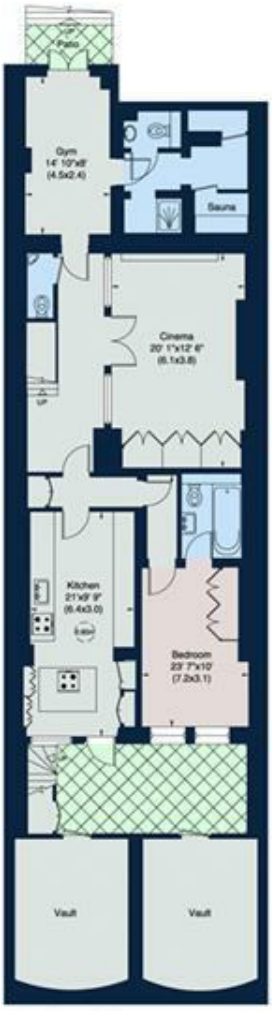

Lower Ground Floor

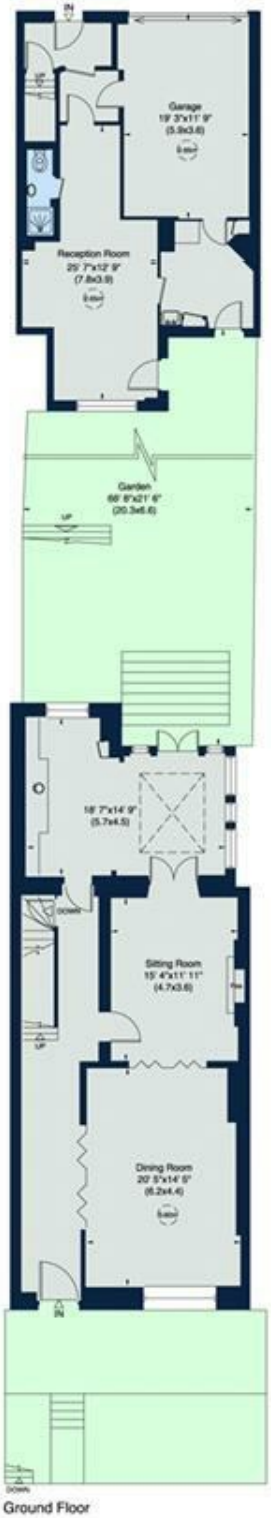

Ground Floor

First Floor

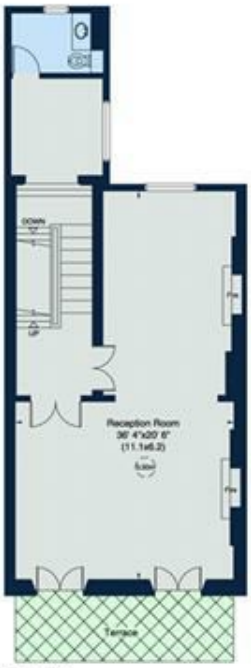

First Floor

Third Floor

Second Floor