



TK International
020 7794 8700
www.t-k.co.uk

Residential Sales
Residential Lettings
Property Management

Sales Office:
9 Heath Street
Hampstead
London NW3 6TP
E: sales@t-k.co.uk

Lettings Office:
16-18 Heath Street
Hampstead
London NW3 6TE
E: lettings@t-k.co.uk

tk.international
TK International
TK International

Est.
1998



Frognal Hampstead NW3

An extremely bright and elegantly presented three/four bedroom family sized apartment located on the cusp of Hampstead Village, with the benefit of impressive and far reaching views towards Central London's skyline.

The apartment has been impeccably maintained by the present owners and comprises a spacious 40' double reception/dining room featuring excellent ceiling height, original fireplaces, and a beautifully appointed contemporary open-plan kitchen arrangement, which includes an island with a breakfast bar.

Additional benefits include use of a communal garden, and off street parking on a first come, first served basis.

Frognal Mansions is idyllically located, just moments from the various amenities, eateries and transport links (Northern Line) in Hampstead, and also within walking distance of the vast expanses of Hampstead Heath.

£1,750,000

SOLE AGENT

Share of Freehold














Frognal, Hampstead, NW3

Approximate Area = 1663 sq ft / 154.4 sq m

Limited Use Area(s) = 22 sq ft / 2 sq m

Total = 1685 sq ft / 156.4 sq m

For identification only - Not to scale

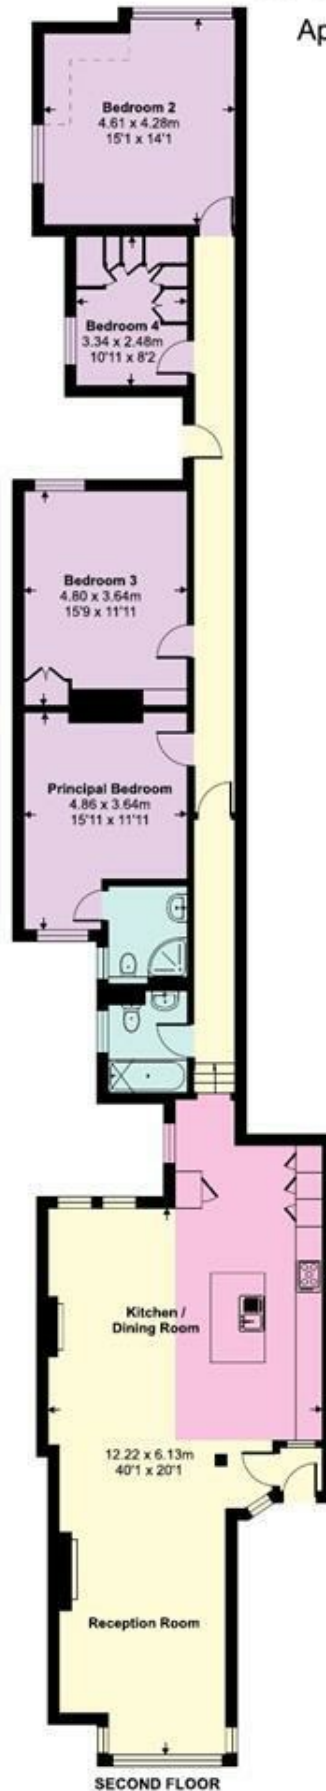

Floor plan produced in accordance with RICS Property Measurement 2nd Edition, Incorporating International Property Measurement Standards (IPMS2 Residential). © nichecom 2025. Produced for TK (Hampstead) Ltd. REF: 1238360