TK International
020 7794 8700
www.t-k.co.uk

Residential Sales
Residential Lettings
Property Management

Sales Office:
9 Heath Street
Hampstead
London NW3 6TP
E: sales@t-k.co.uk

Lettings Office:
16-18 Heath Street
Hampstead
London NW3 6TE
E: lettings@t-k.co.uk

tk.international
TK International
TK International

Est. 1998

Denning Road
Hampstead Village
NW3

Set on the first floor of an attractive terraced period house in the heart of Hampstead Village is this bright and very charming south facing one bedroom apartment.

The apartment enjoys generously proportioned accommodation throughout, including a 12'11" x 12'2" bedroom and a 19'5" x 19' open plan kitchen/reception/dining room, which features a large bay window with southerly aspect, providing an abundance of natural light.

Denning Road is idyllically located, situated just moments from the various boutiques, restaurants and amenities of Hampstead Village, including Hampstead Underground Station (Northern Line), and is within short walking distance of the open spaces of Hampstead Heath.

£650,000 **SOLE AGENT** **Leasehold**

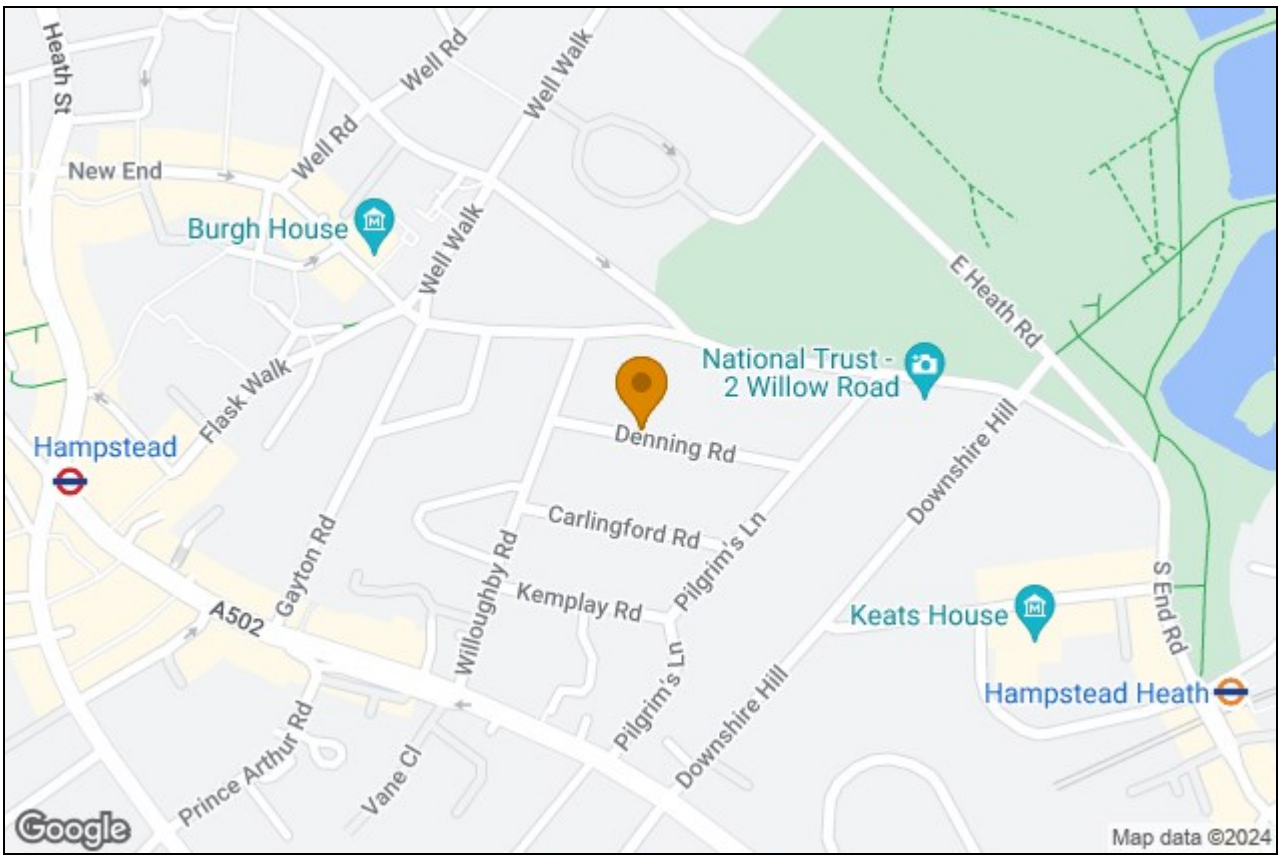
Heath St
Well Rd
Well Walk
New End
Well Rd
Burgh House
Well Walk
E Heath Rd
National Trust -
2 Willow Road
Flask Walk
Hampstead
Denning Rd
Carlingford Rd
Downshire Hill
Gayton Rd
Willoughby Rd
Kemplay Rd
Pilgrim's Ln
Keats House
S End Rd
A502
Pilgrim's Ln
Hampstead Heath
Prince Arthur Rd
Vane Cl
Downshire Hill
Google
Map data ©2024

Denning Road, Hampstead Village, NW3

Approximate Area = 635 sq ft / 58.9 sq m

For identification only - Not to scale

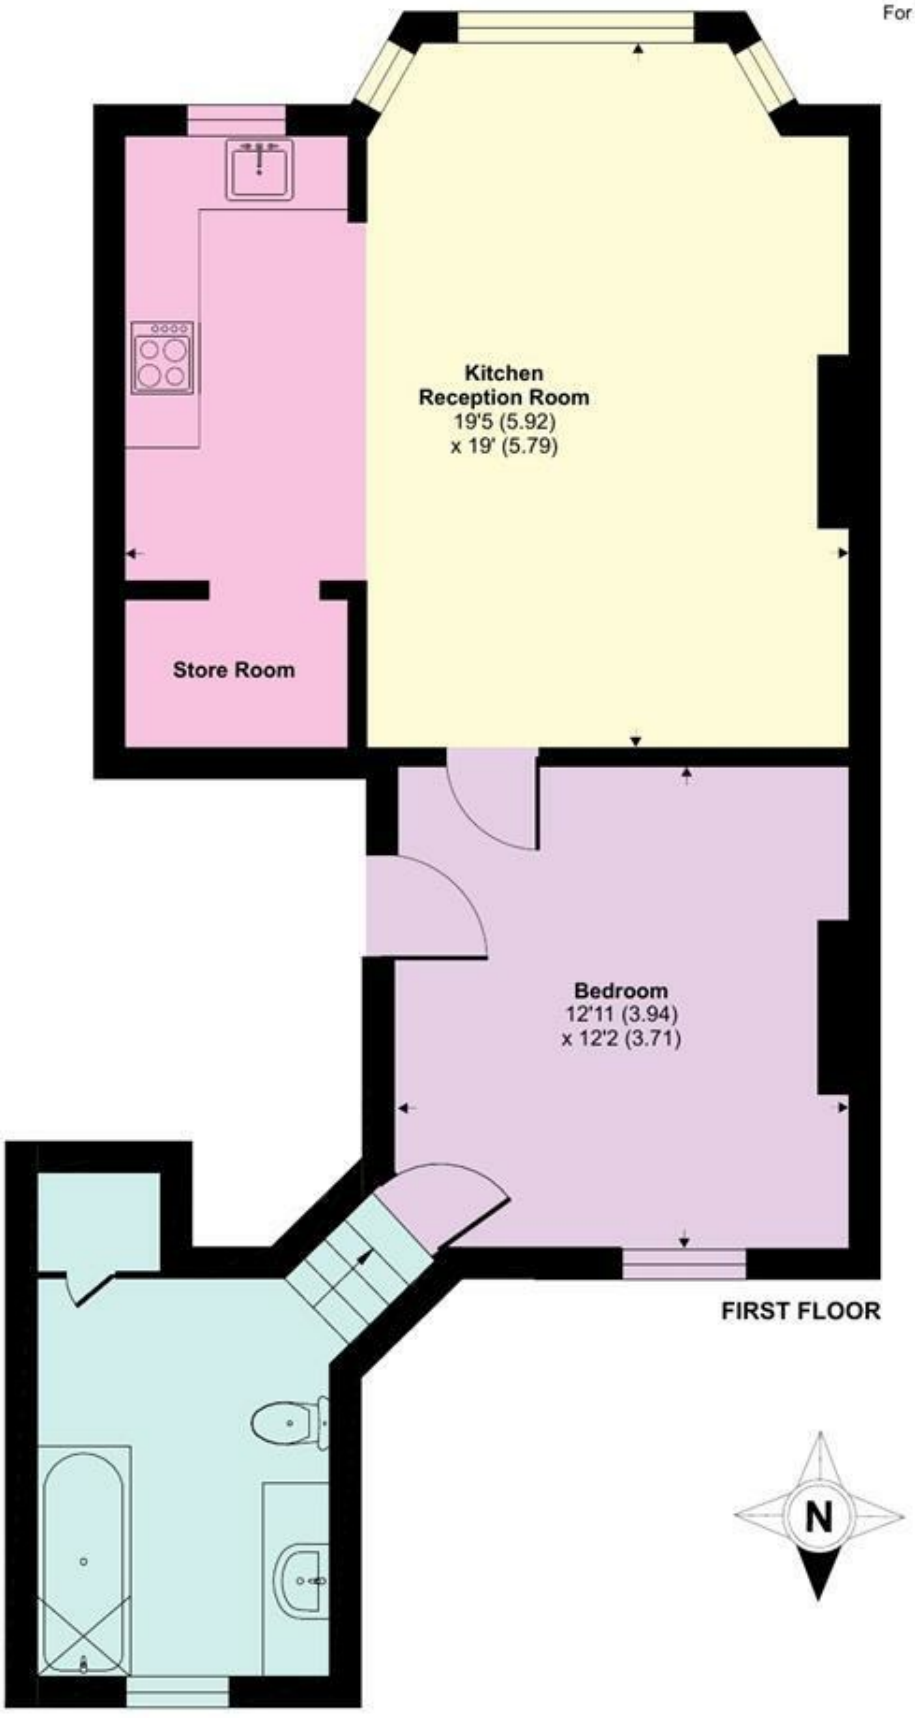

RICS Certified Property Measurer

Floor plan produced in accordance with RICS Property Measurement Standards incorporating International Property Measurement Standards (IPMS2 Residential). ©nichecom 2024.
Produced for TK (Hampstead) Ltd. REF: 1137995