
FOSTER & CO.

Ash Close


Hove, BN3 6QS


£3,500 Per month

A substantial detached 4 bedroom family home positioned in a quiet residential close in Hove, offering generous accommodation, excellent natural light, and clear scope to enhance and extend.




- Detached family home in a quiet residential close
- Two bathrooms
- Spacious dual aspect sitting room
- Large double garage
- EPC = D
- Four well proportioned bedrooms
- Sea views from the principal bedroom and rear bedroom
- South facing rear garden
- Long term

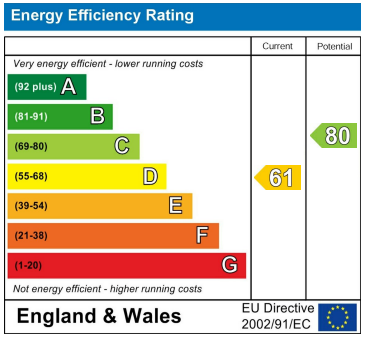

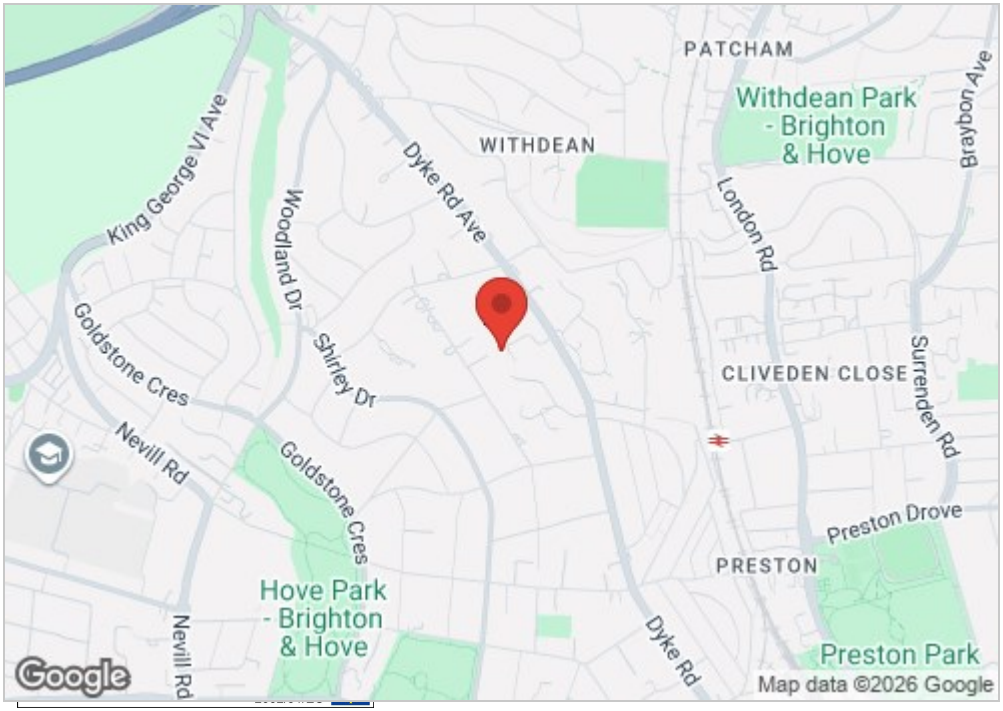

ASH CLOSE

Approx. Gross Internal Floor (Including Garage) Area = 177.69 sq m / 1912.63 sq ft
Illustration for identification purposes only, measurements are approximate, not to scale.

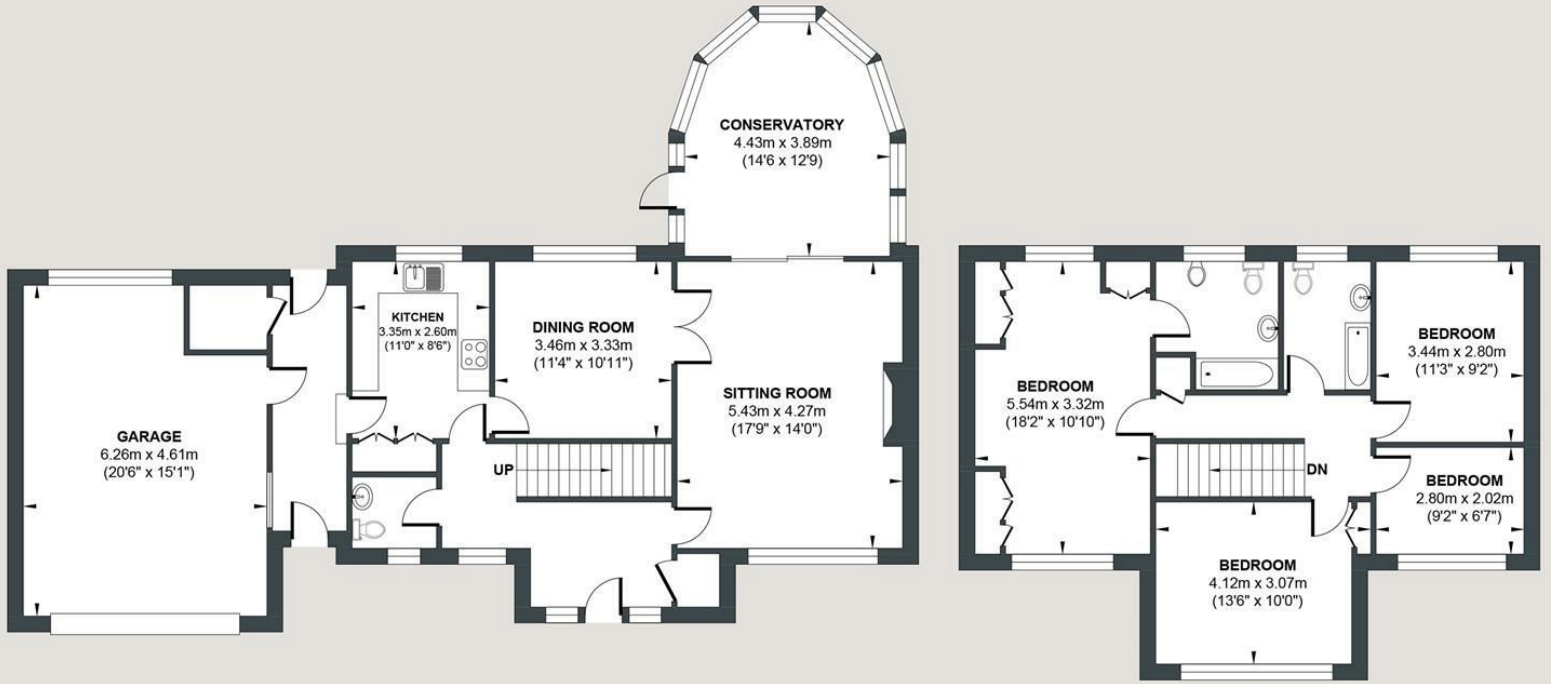

GROUND FLOOR

Approximate Floor Area
1210.07 sq ft
(112.42 sq m)

FIRST FLOOR

Approximate Floor Area
702.56 sq ft
(65.27 sq m)

Foster & Co and their clients give notice that:
These sales particulars do not constitute any part of an offer or contract and are for guidance for prospective purchasers only and should not be relied upon as a statement of fact.
We are not to be held responsible for material information that has not been given to us by our client at the time of marketing.
All measurements are approximate.
Some images may have been digitally enhanced or generated using CGI or AI for illustrative purposes only and may not accurately reflect the property's current appearance, fixtures or finishes.













Ground Floor, 10 The Drive, Hove, BN3 3JA
Tel: 01273 830919 **Email:**hove@fosterandcoestateagents.co.uk www.fosterandcoestateagents.co.uk