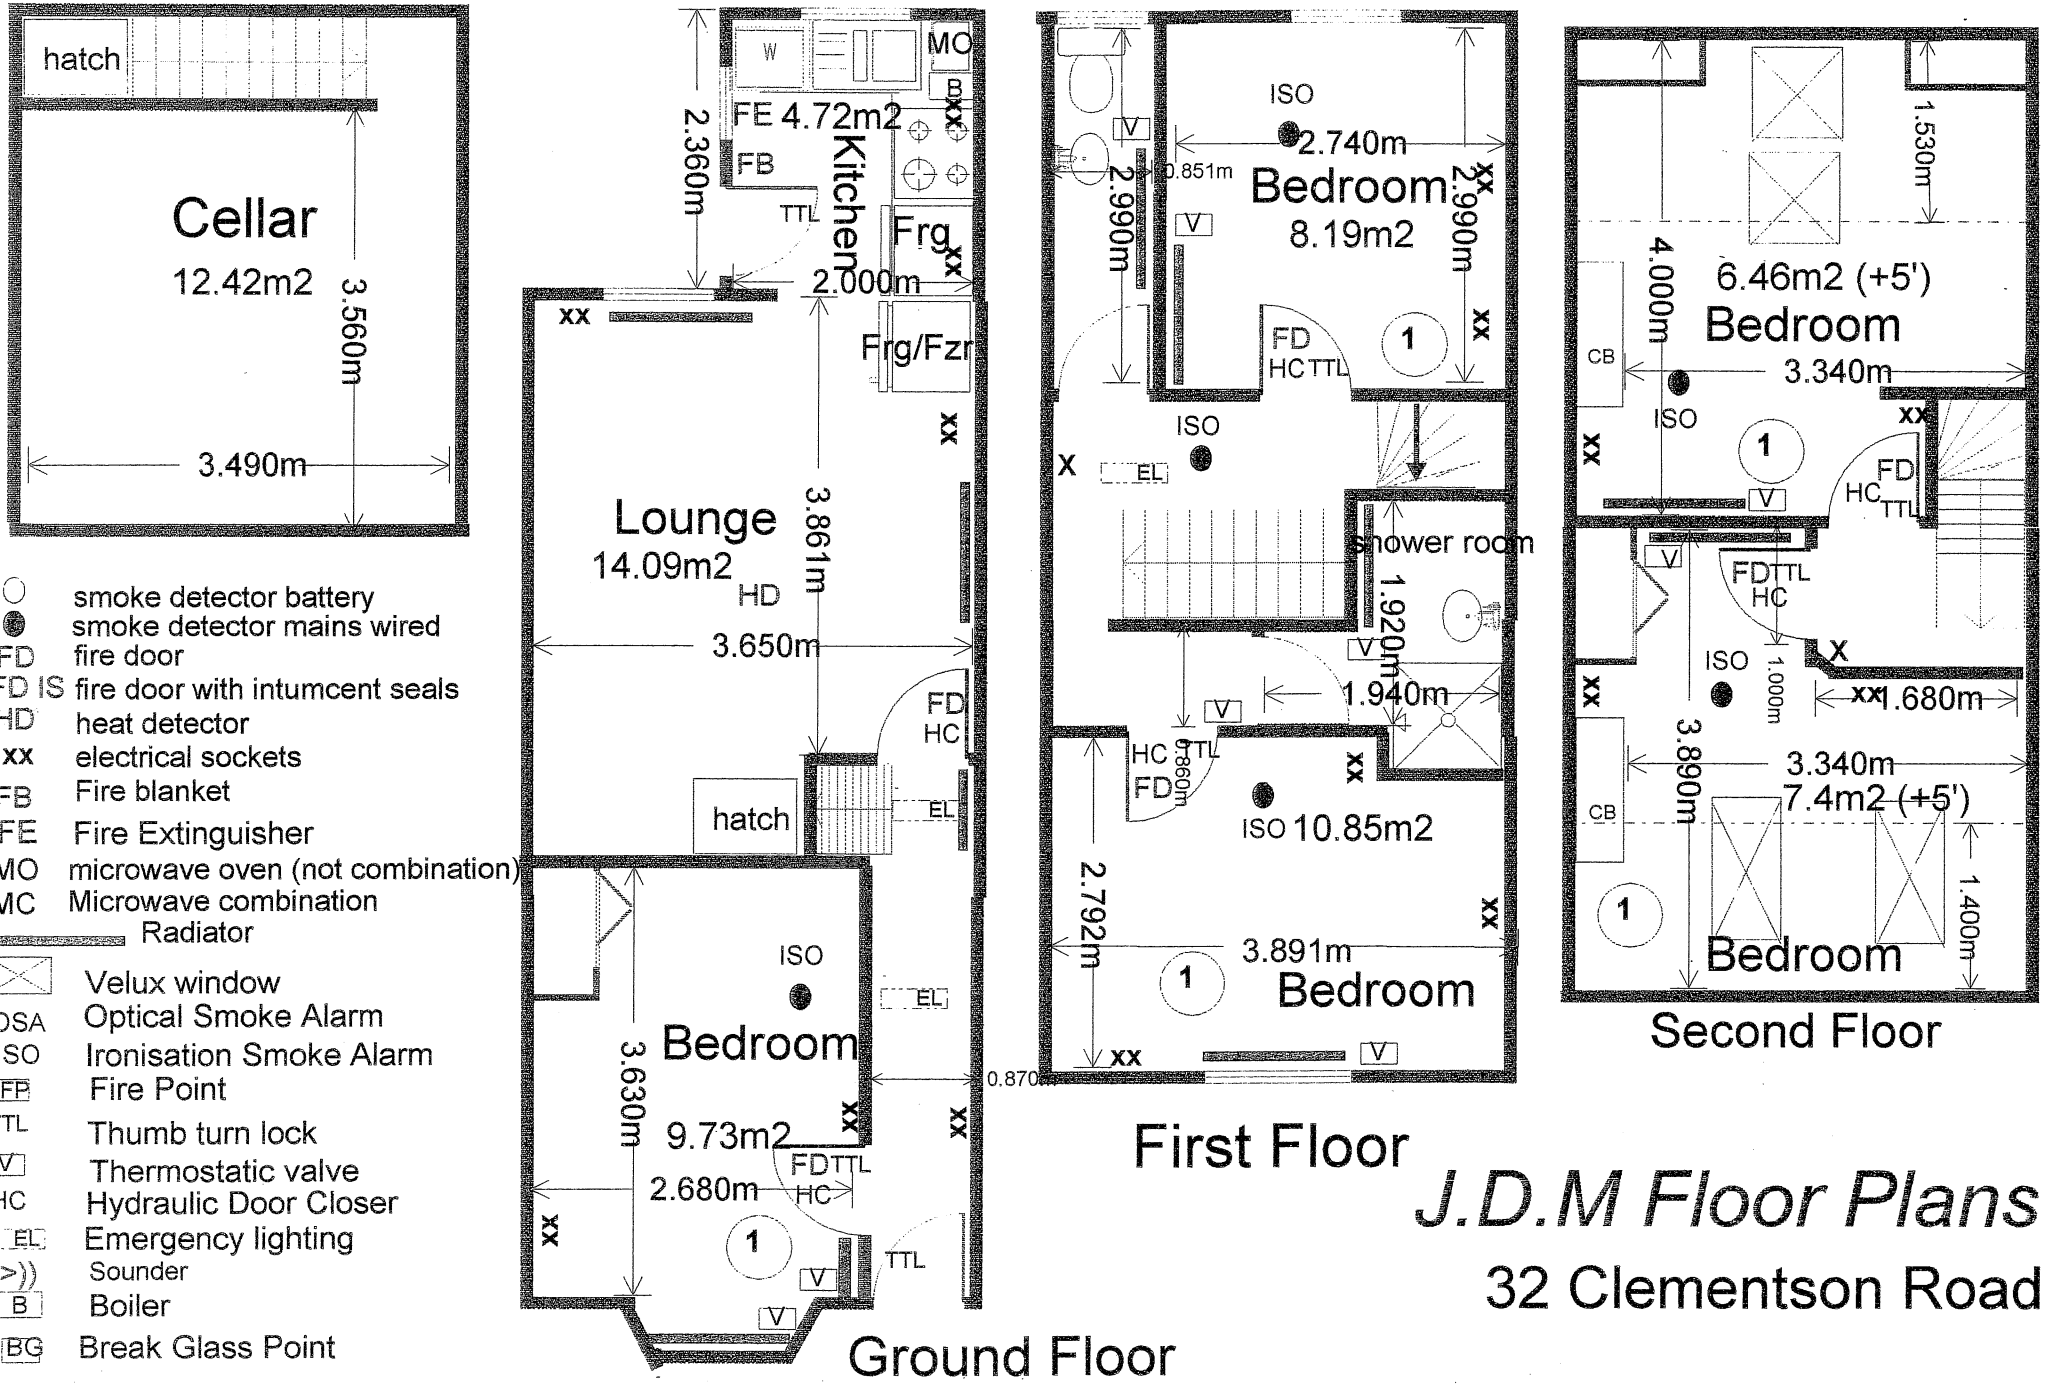
hatch
Cellar
12.42m2
3.560m
3.490m
W
MO
B
FE 4.72m2
FB
2.360m
Kitchen
TTL
Frg
2.000m
Frg/Fzr
Lounge
14.09m2
HD
3.861m
3.650m
FD
HC
hatch
EL
ISO
Bedroom
9.73m2
3.630m
FD TTL
HC
2.680m
1
V
TTL
0.870m
ISO
2.740m
Bedroom
8.19m2
0.851m
2.990m
2.990m
FD
HC TTL
1
ISO
X
EL
Shower room
1.920m
1.940m
HC TTL
FD
0.860m
ISO 10.85m2
2.792m
3.891m
1
Bedroom
1.530m
4.000m
6.46m2 (+5')
Bedroom
CB
3.340m
ISO
1
FD
HC TTL
FD TTL
HC
ISO
1.000m
1.680m
3.890m
3.340m
7.4m2 (+5')
CB
1.400m
1
Bedroom
Second Floor
First Floor
Ground Floor
J.D.M Floor Plans
32 Clementson Road
smoke detector battery
smoke detector mains wired
FD fire door
FD IS fire door with intumcent seals
HD heat detector
xx electrical sockets
FB Fire blanket
FE Fire Extinguisher
MO microwave oven (not combination)
MC Microwave combination
Radiator
Velux window
OSA Optical Smoke Alarm
ISO Ironisation Smoke Alarm
FP Fire Point
TTL Thumb turn lock
V Thermostatic valve
HC Hydraulic Door Closer
EL Emergency lighting
Sounder
B Boiler
BG Break Glass Point