
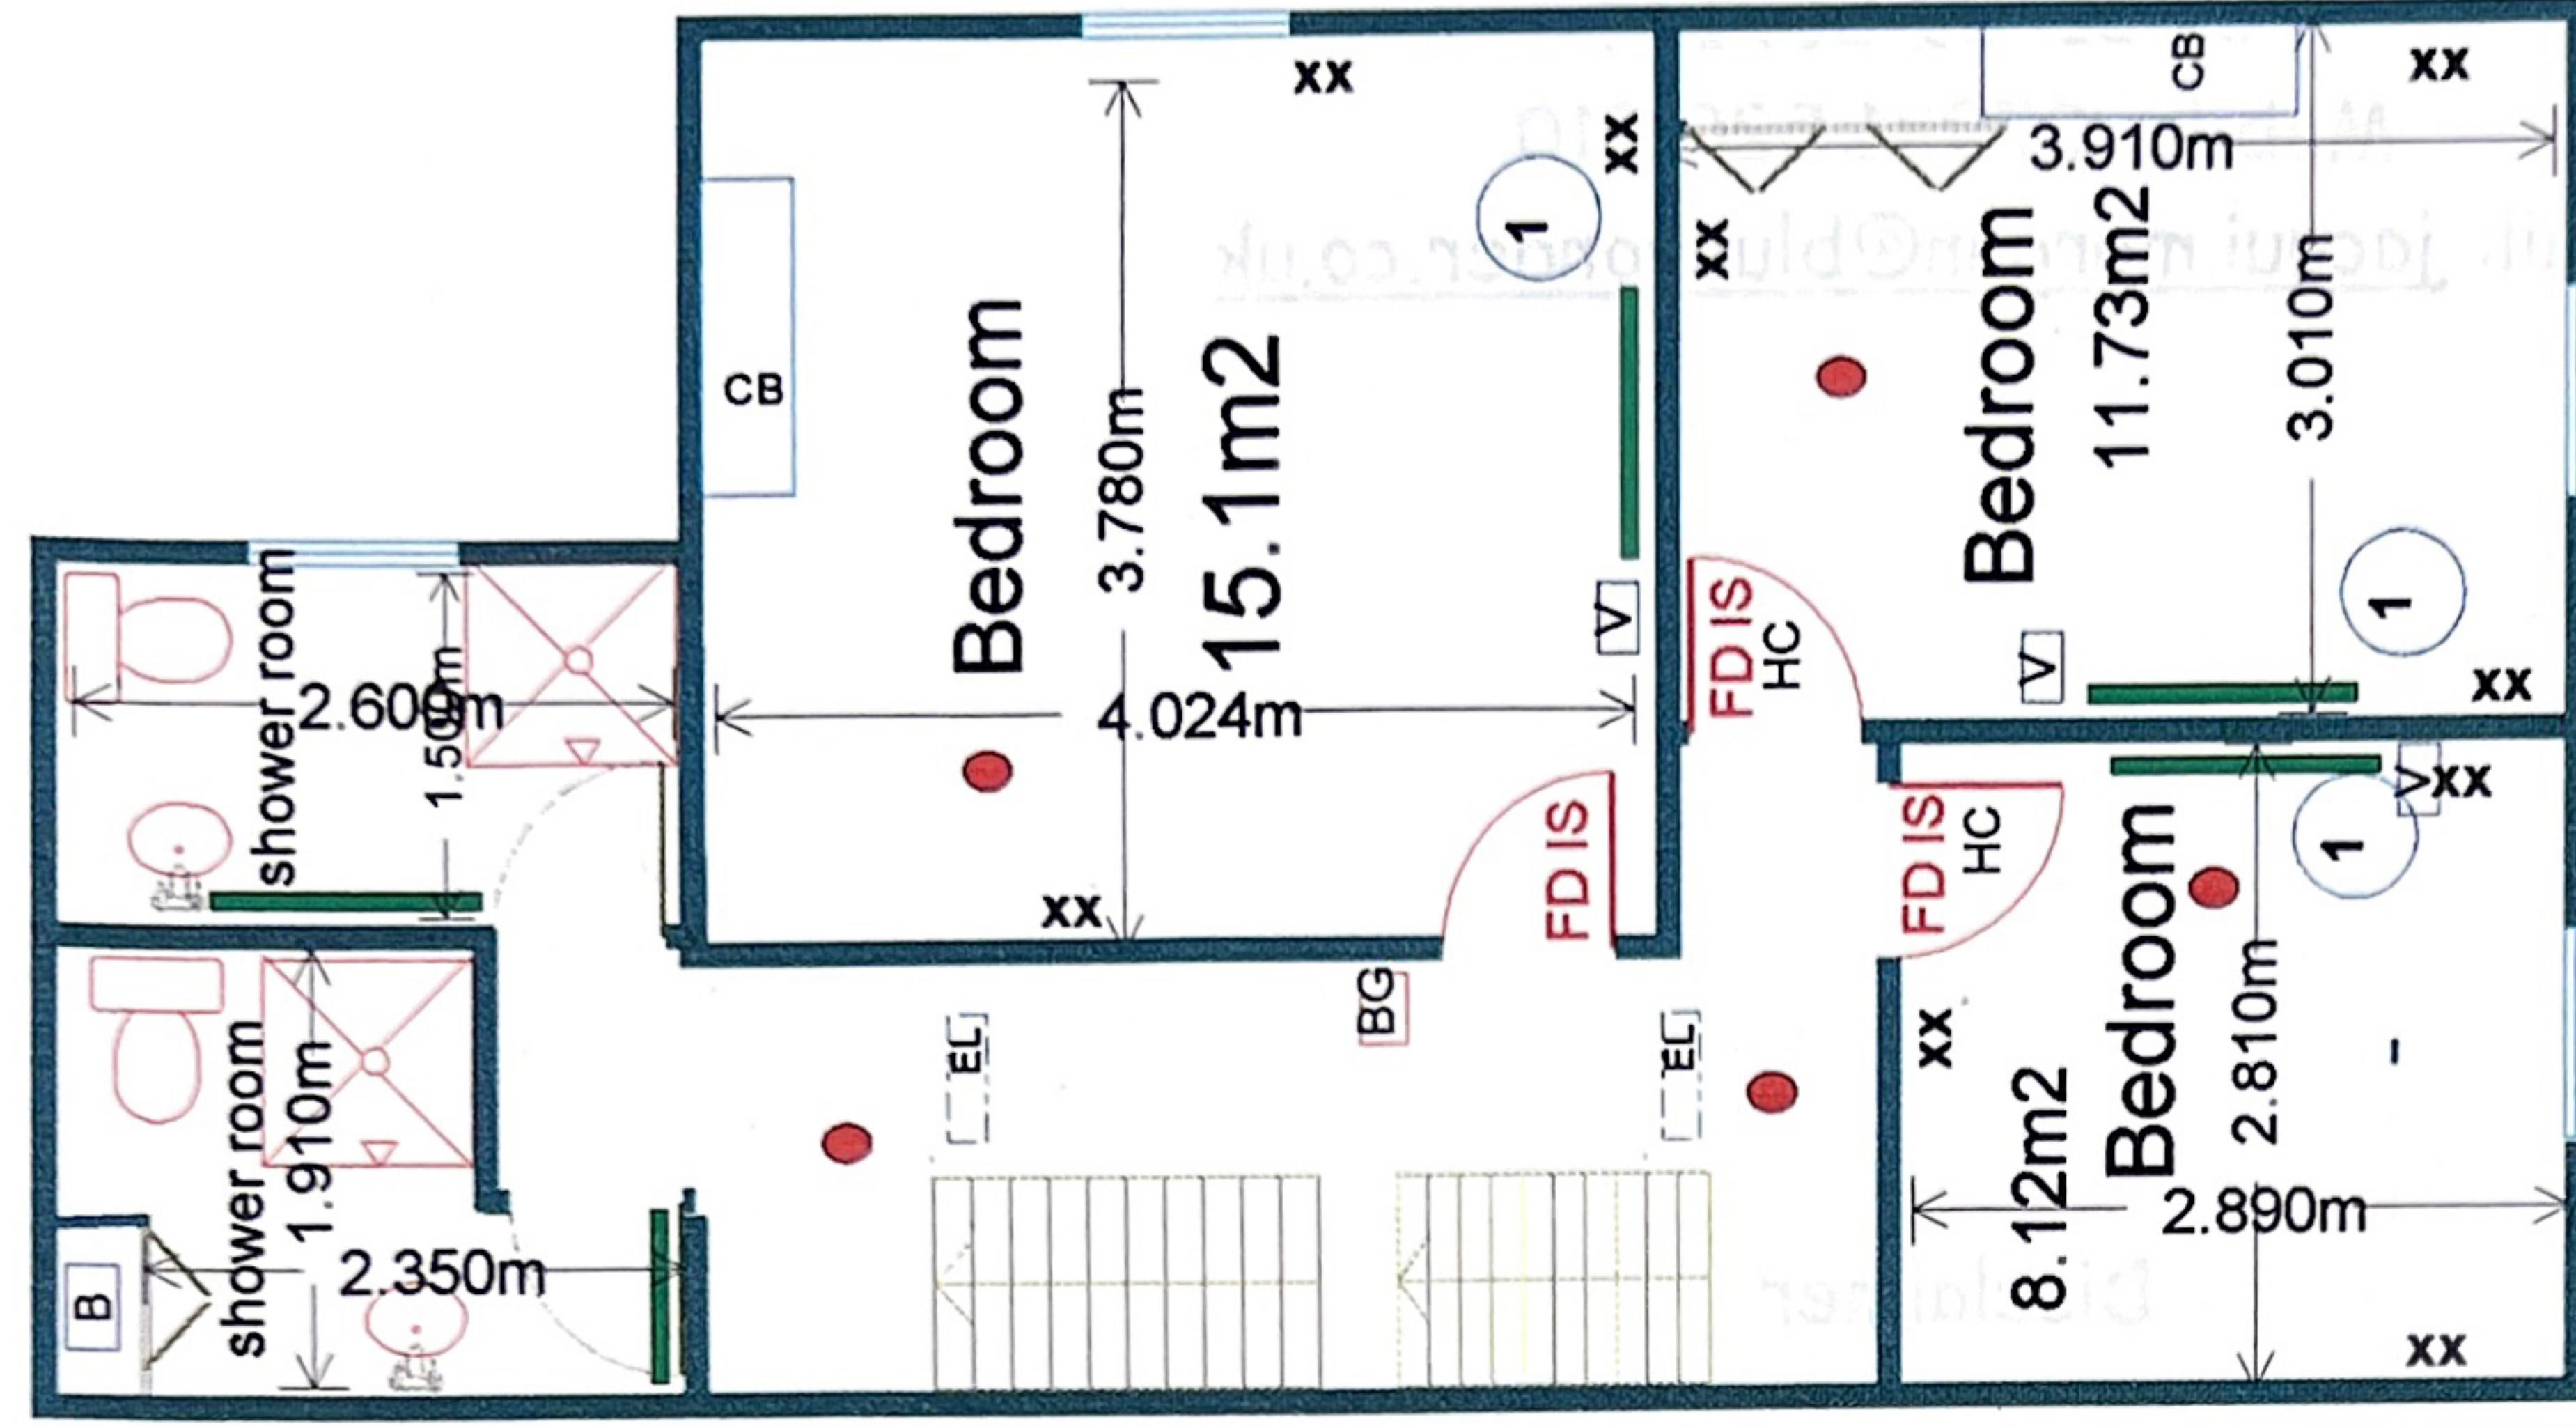
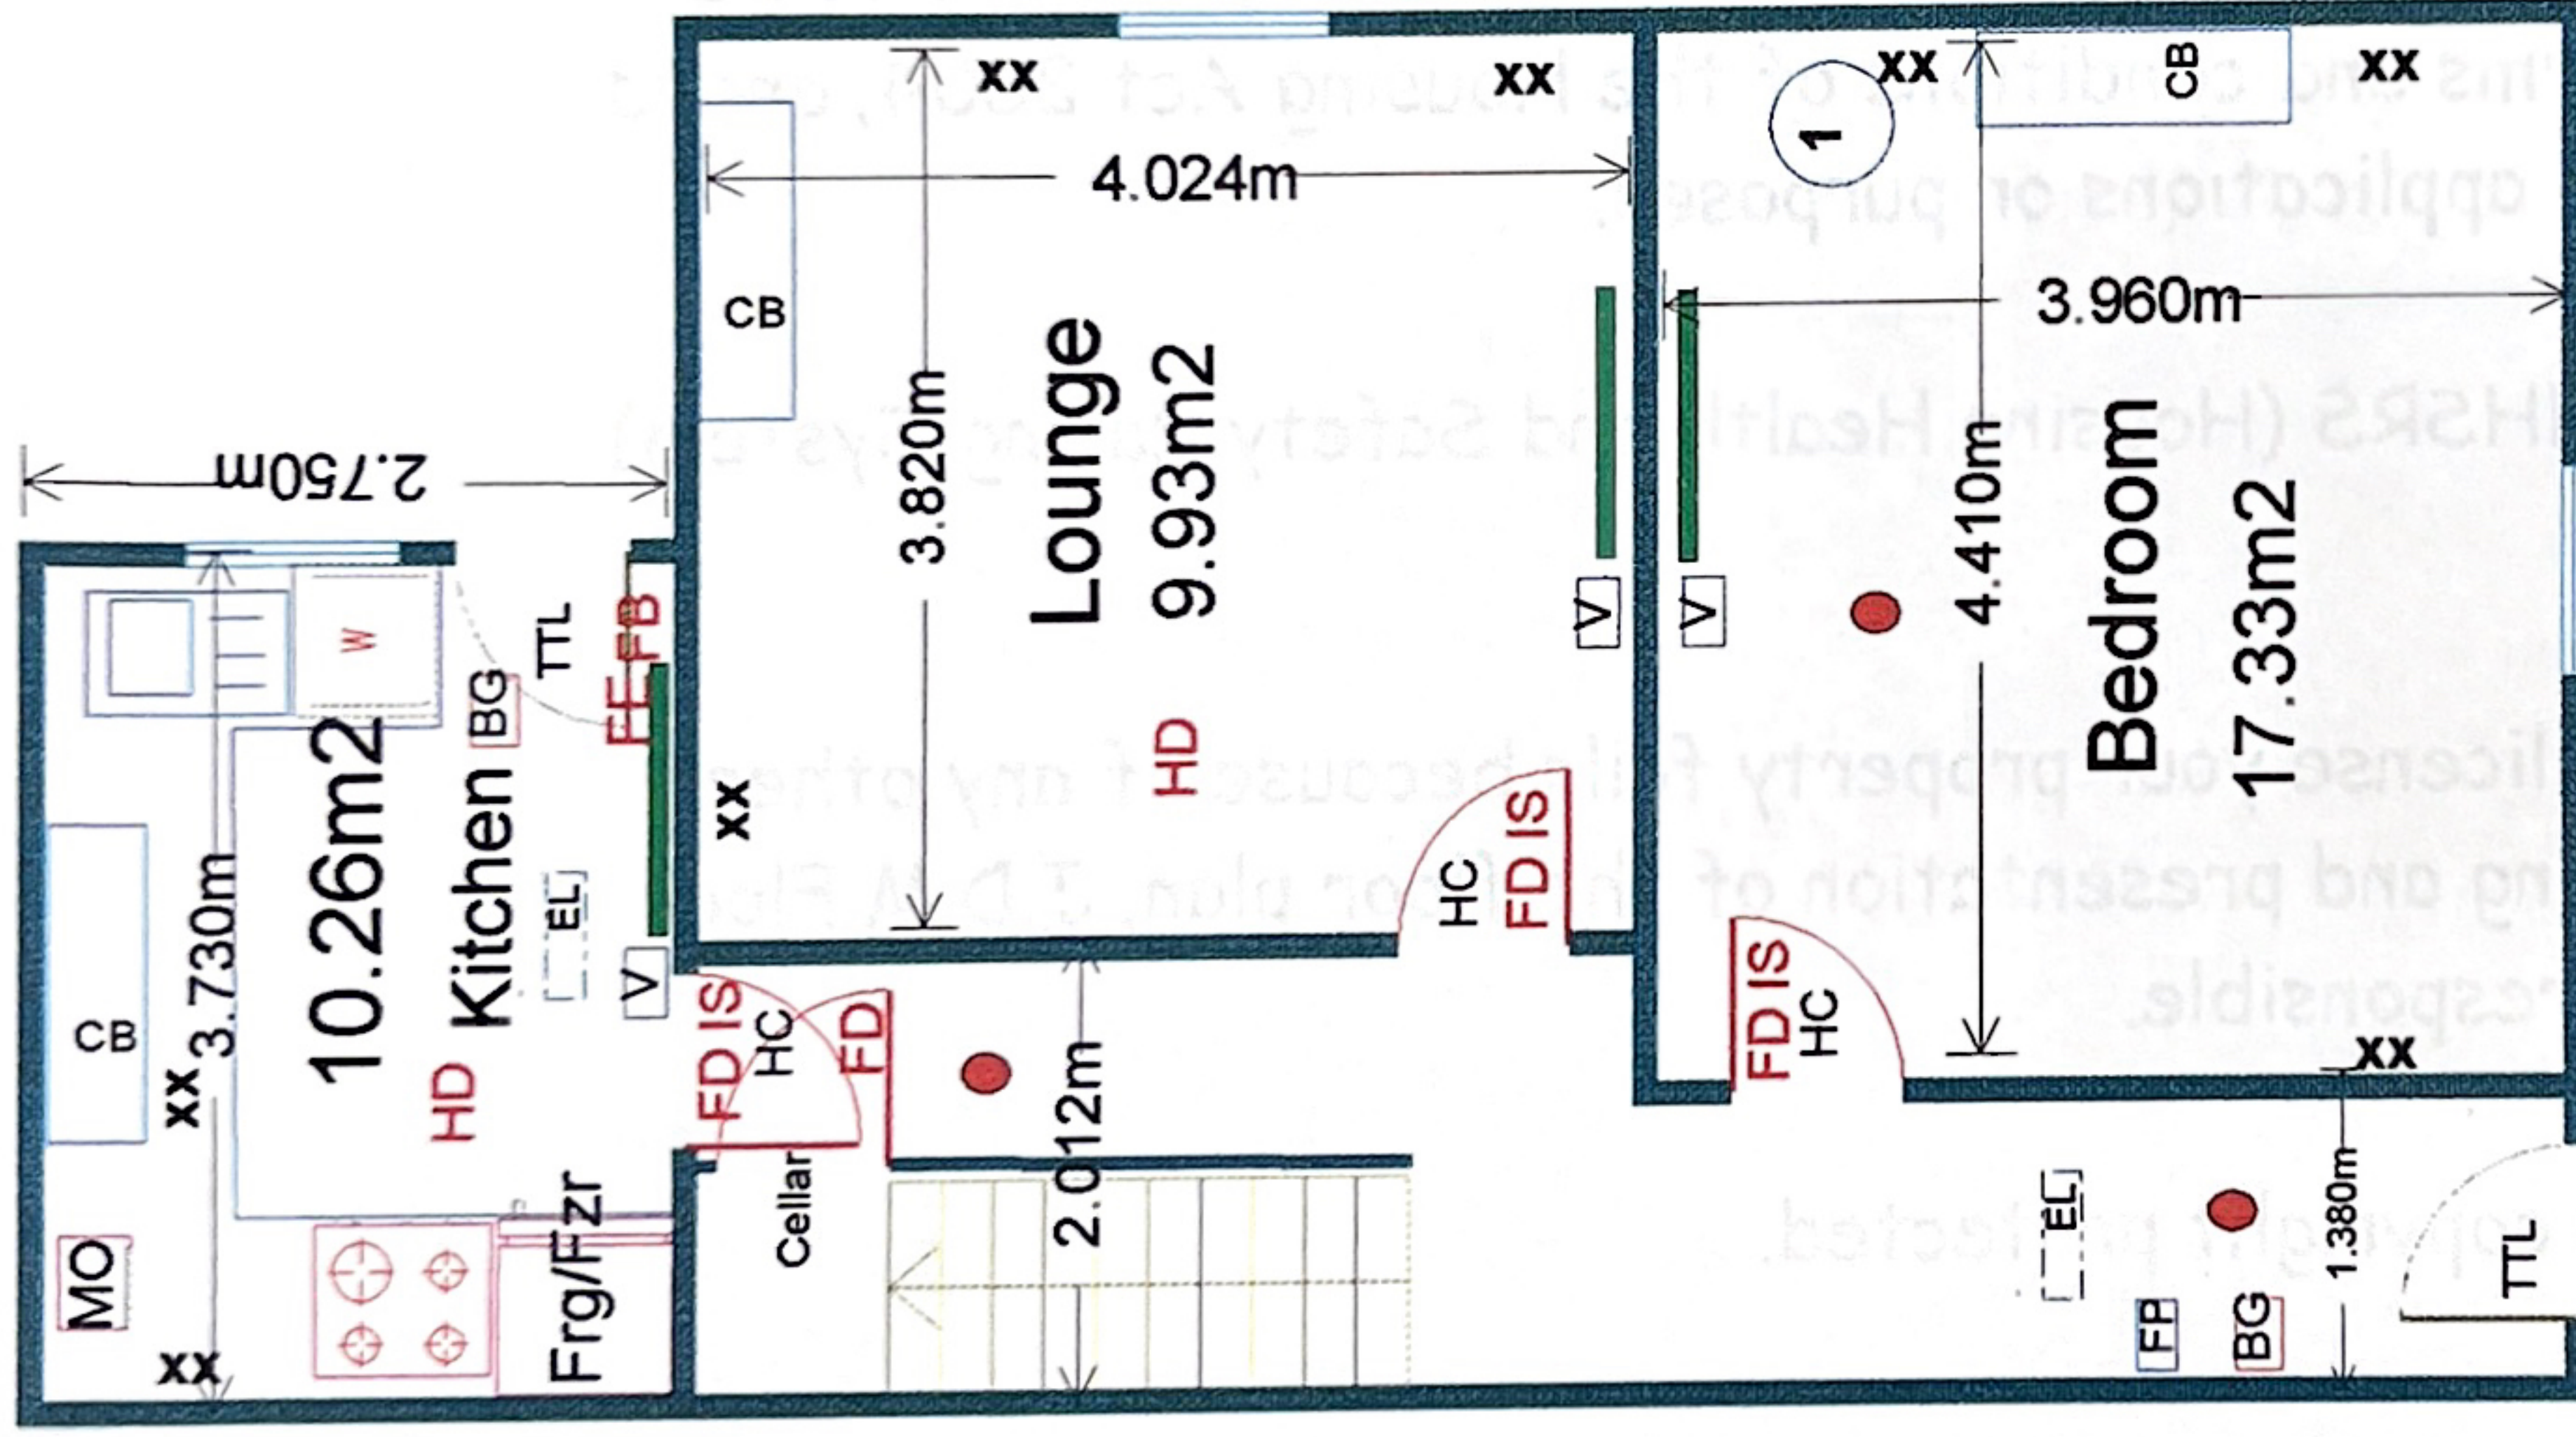


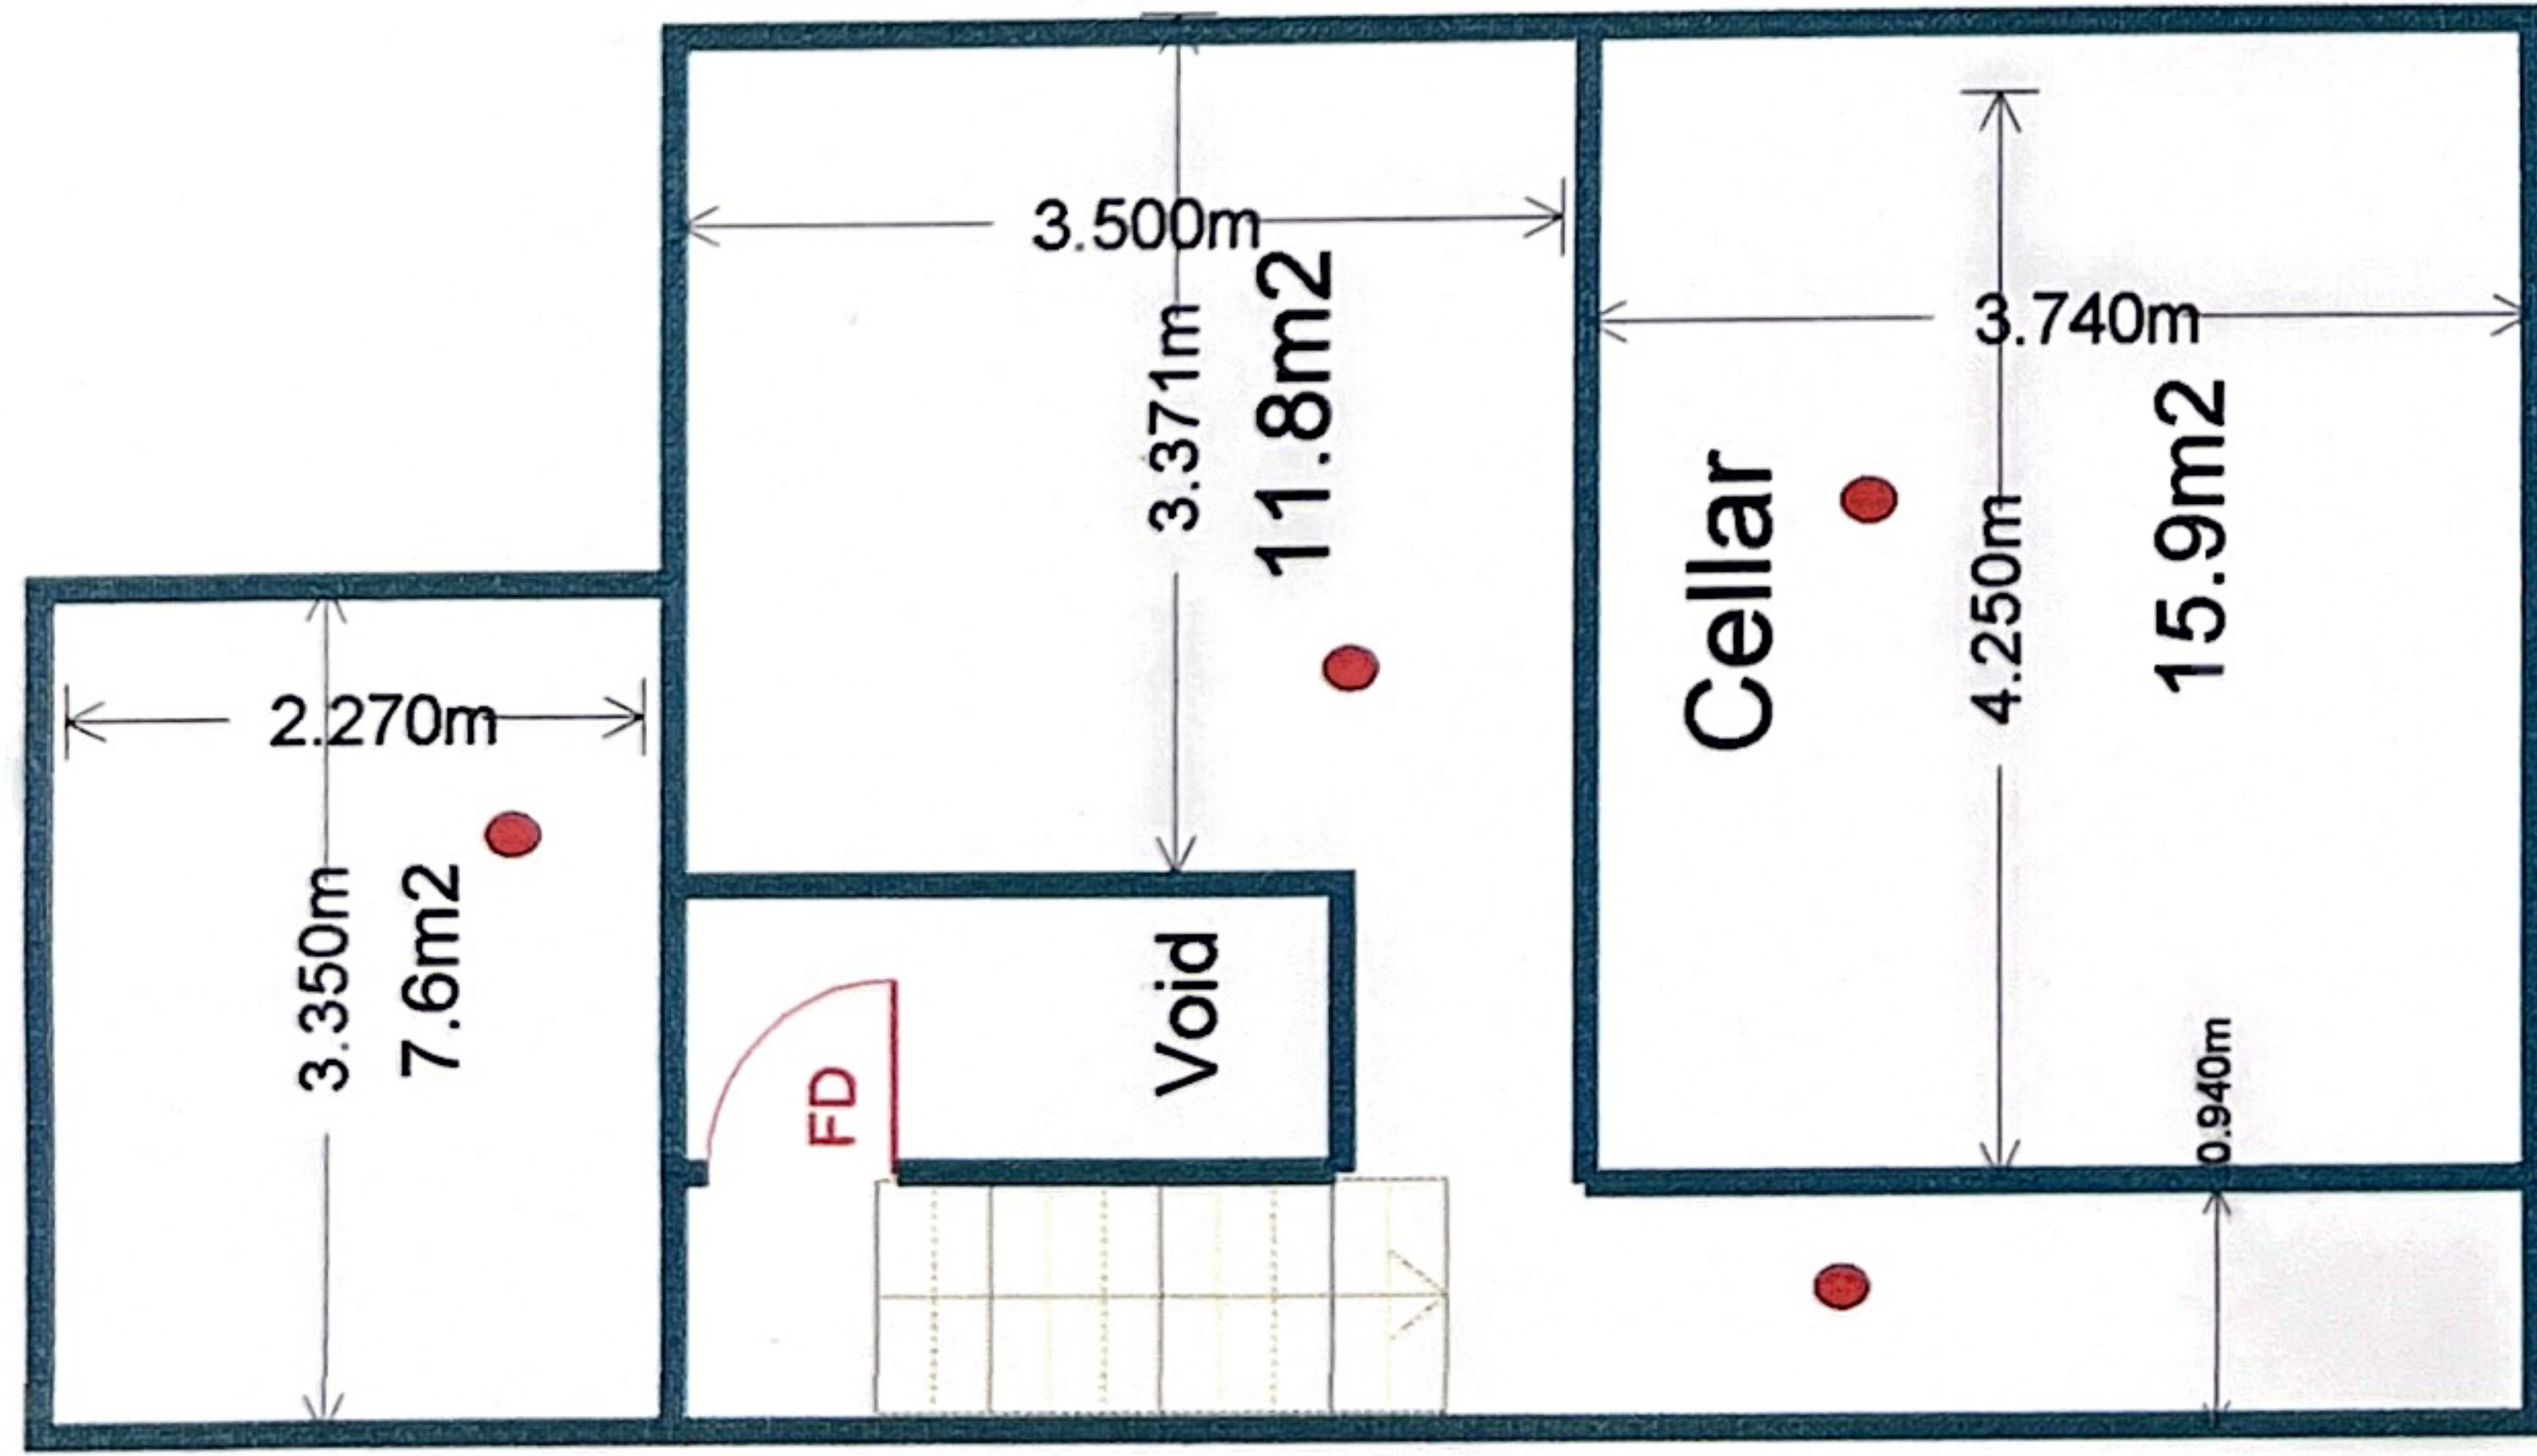


Ground Floor

First Floor

J.D.M Floor Plans

43 Commonsie

- BG Break Glass Point
- DC Door Closer
- SAL Smoke Alarm Locator

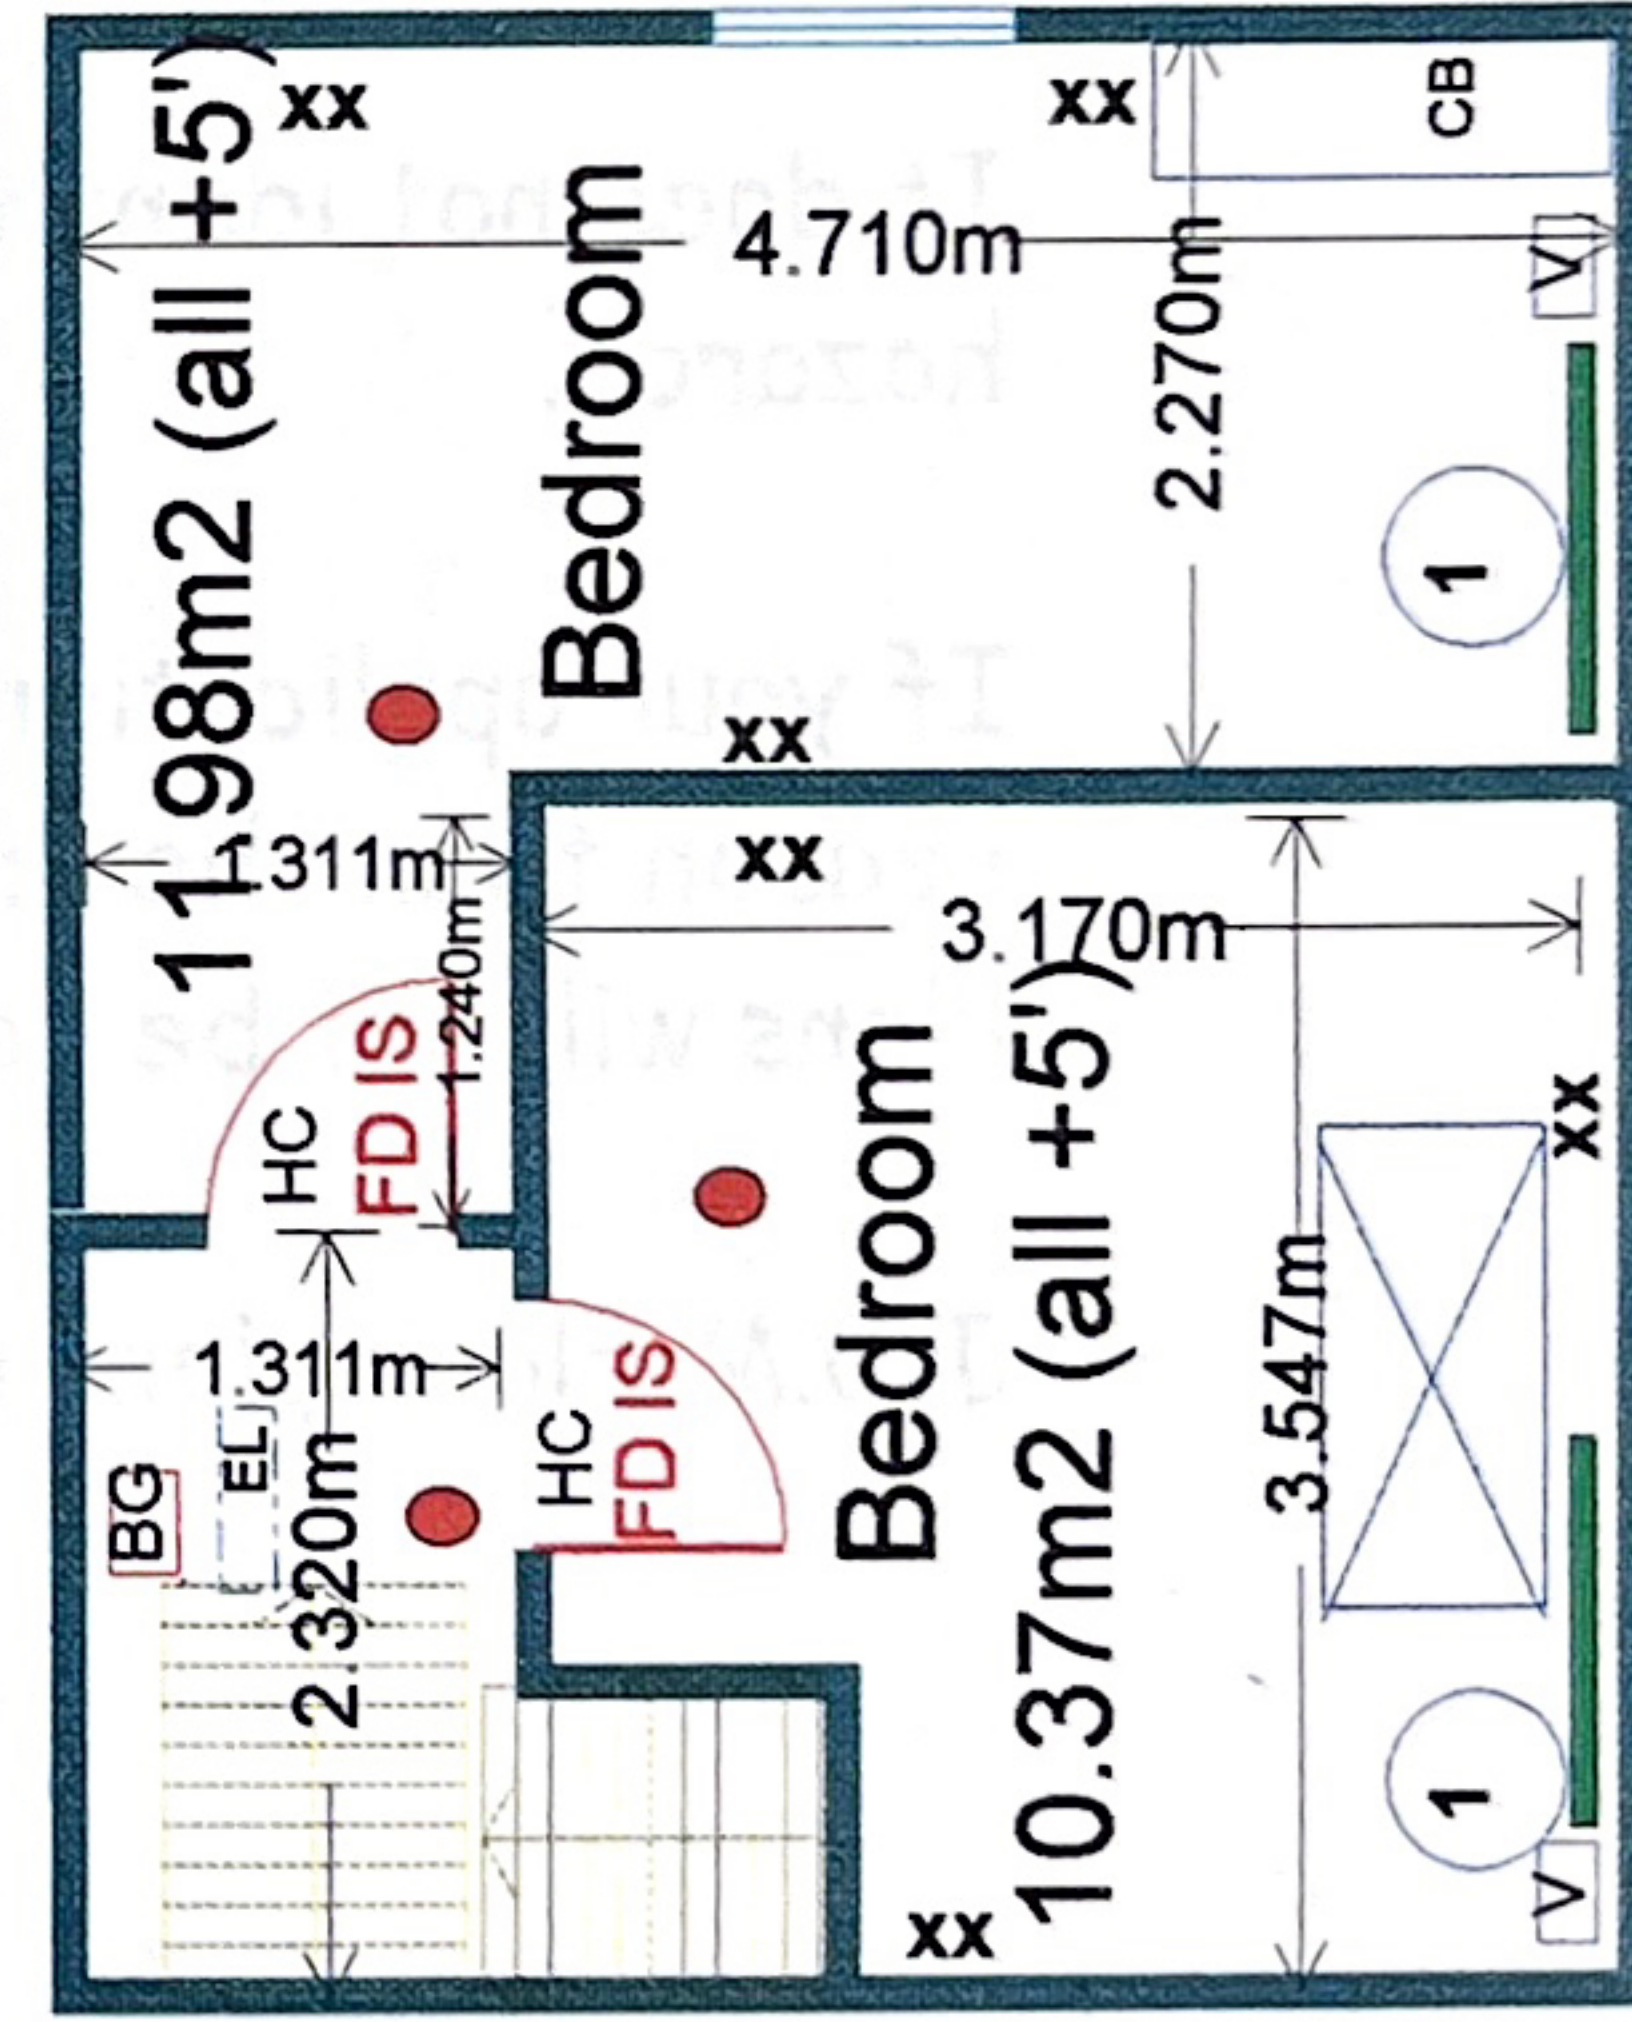

Second Floor