


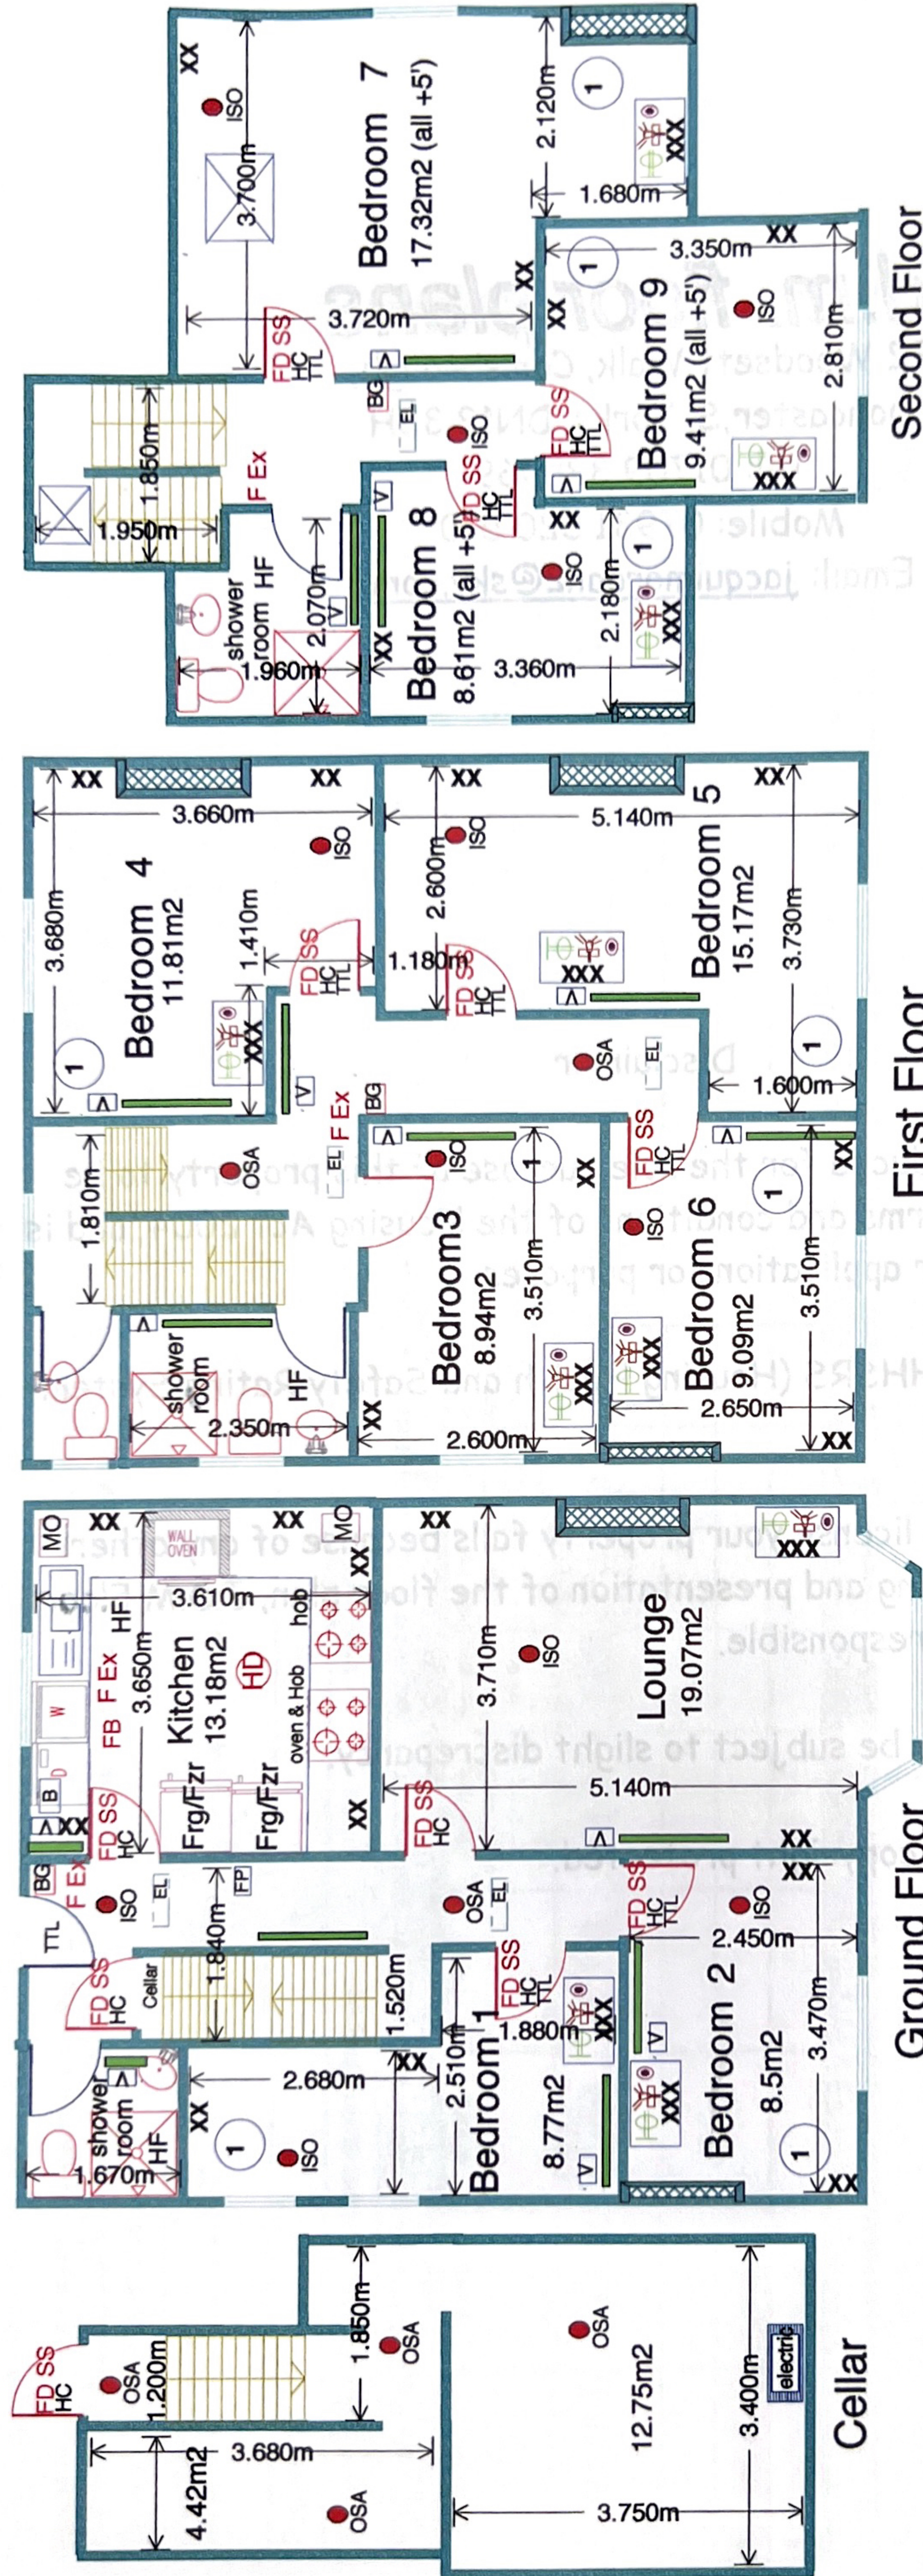

- heat detector

smoke detector mains wired

Optical Smoke Alarm

Ionisation Smoke Alarm

fire door

fire door with cold smoke seal

fire door with intumescent seals

Hydraulic Door Closer

Thumb turn lock

Emergency lighting

Smoke Alarm Locator

Fire blanket

Fire Extinguisher

Radiator

Electric radiator/towel rail

Thermostatic valve

microwave oven (not combination)

electrical sockets

Telephone socket

TV aerial socket

internet connection

Velux window

bedroom sleeps one

Gas meter

Electric meter

Sounder

Boiler

Break Glass Point

Fire Point

m/t/m metal tape measured

HF humidistat fan
- all iso's have sounders incorporated

all m/t/m measured
- J.D.M Floor Plans**
 21 Moor Oaks Road
 18th November 2010